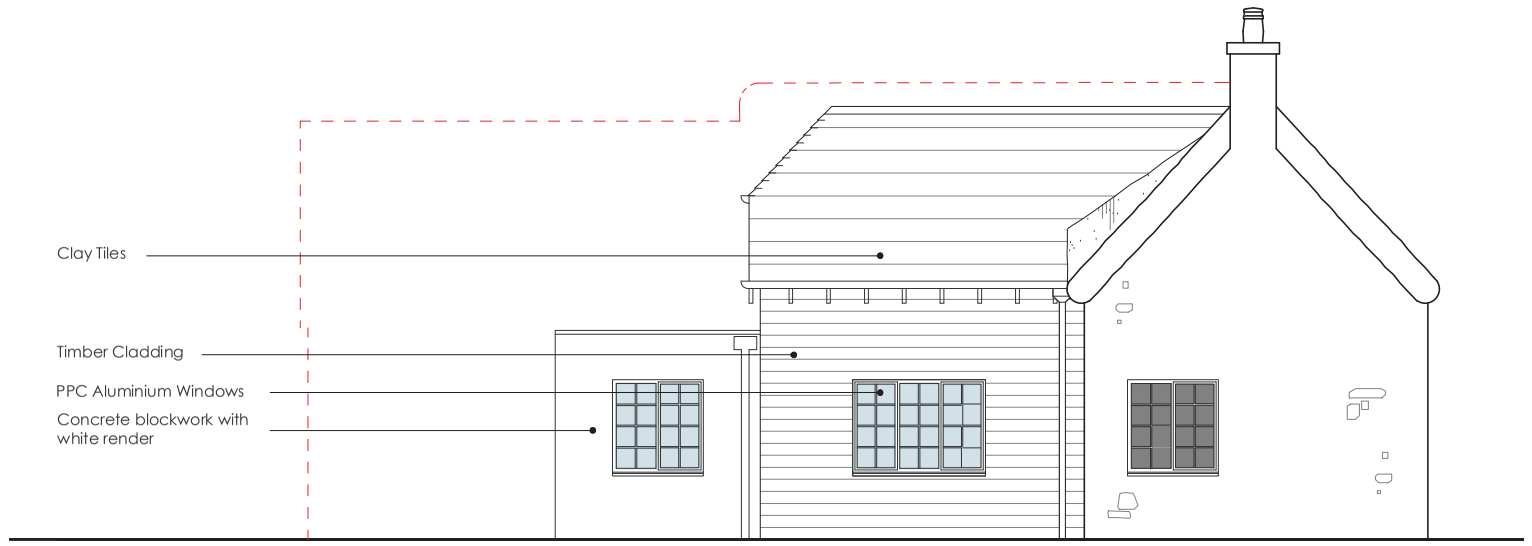

1 / P111 PROPOSED SIDE ELEVATION

scale 1:100

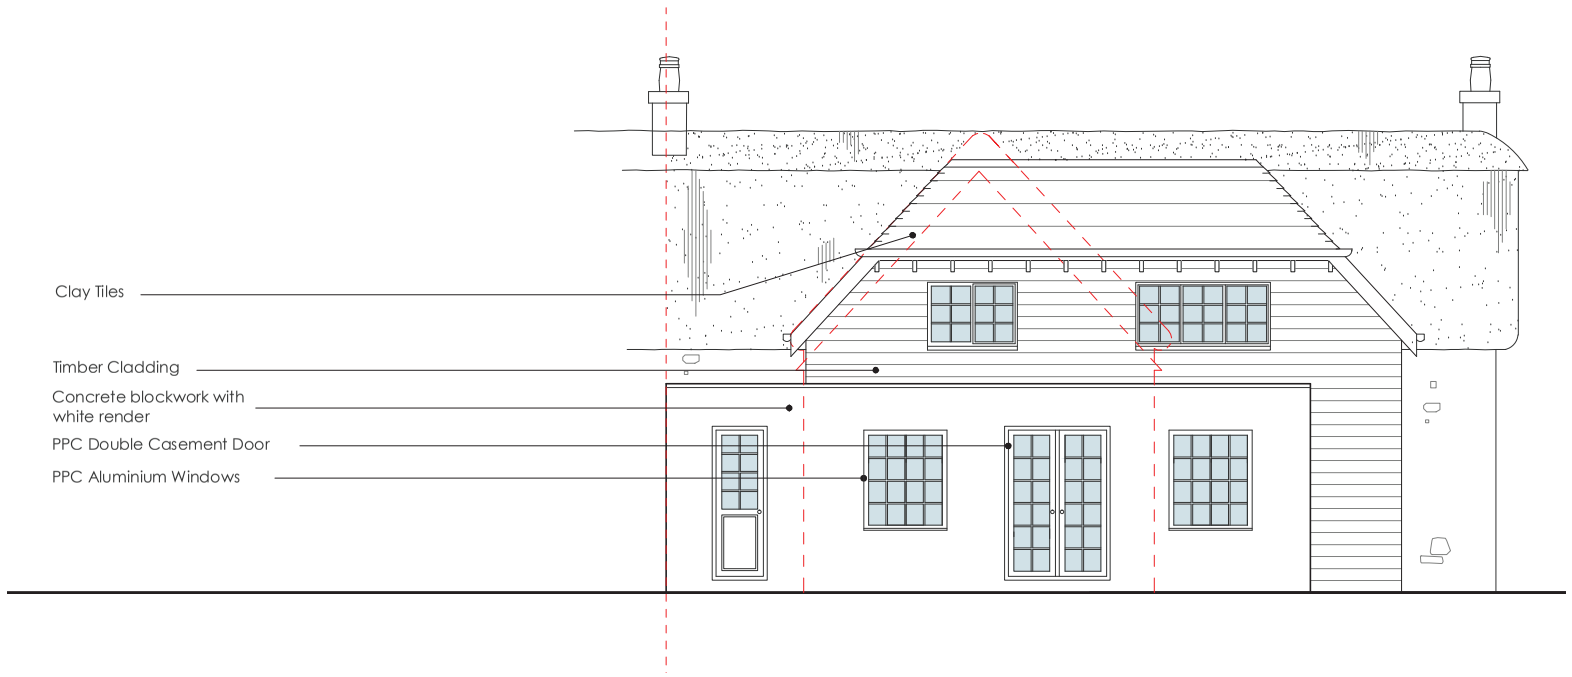

2 / P111 PROPOSED REAR ELEVATION

scale 1:100

NOTES

THIS DRAWING IS THE COPYRIGHT OF THE ARCHITECTS AND MAY NOT BE REPRODUCED WITHOUT PERMISSION

THE CONTRACTOR IS RESPONSIBLE FOR CHECKING DIMENSIONS, TOLERANCES AND REFERENCE. ANY DISCREPENCIES TO BE CHECKED WITH THE ARCHITECT BEFORE PROCEEDING WITH THE WORKS

WHERE AN ITEM IS COVERED BY DRAWINGS TO DIFFERENT SCALES, THE LARGER SCALE DRAWING IS TO BE WORKED TO

DO NOT SCALE FROM DRAWING, FIGURED DIMENSIONS TO BE WORKED TO AT ALL TIMES

ALL WORK AND MATERIALS TO BE IN ACCORDANCE WITH THE BUILDING REGULATIONSAND TO COMPLY WITH THE RELEVANT CODES OF PRACTICE AND BRITISH STANDARDS

PLEASE NOTE THE INFORMATION IS BASED UPON THE PREVIOUS ARCHITECT'S DRAWINGS. A FULL MEASURED SURVEY TO BE COMPLETED PRIOR TO WORK STARTING ON SITE. THE CONTRACTOR IS TO REPORT ANY DISCREPANCIES BETWEEN THE DRAWINGS AND THE SITE CONFIGURATIONS.

Previous Pre-App Proposal

0 1 2 3 4 5m

DETAILS	DATE	REVISION
TILE ROOF	22.11.19	REV B
GENERAL AMENDMENTS	13.09.19	REV A

ORCHARD COTTAGE, DONHEAD ST ANDREW

PROPOSED SIDE AND REAR ELEVATIONS

date	client	
AUG 2019	Mr & Mrs Tye	
scale	drawing no.	revision
1 : 100 @ A3	19 / 697 / P111	B

RICHMOND BELL ARCHITECTS LTD
CASTLE CHAMBERS, 47 CASTLE STREET
SALISBURY SP1 3SP
TEL: 01722 324 835
www.richmondbellarchitects.com