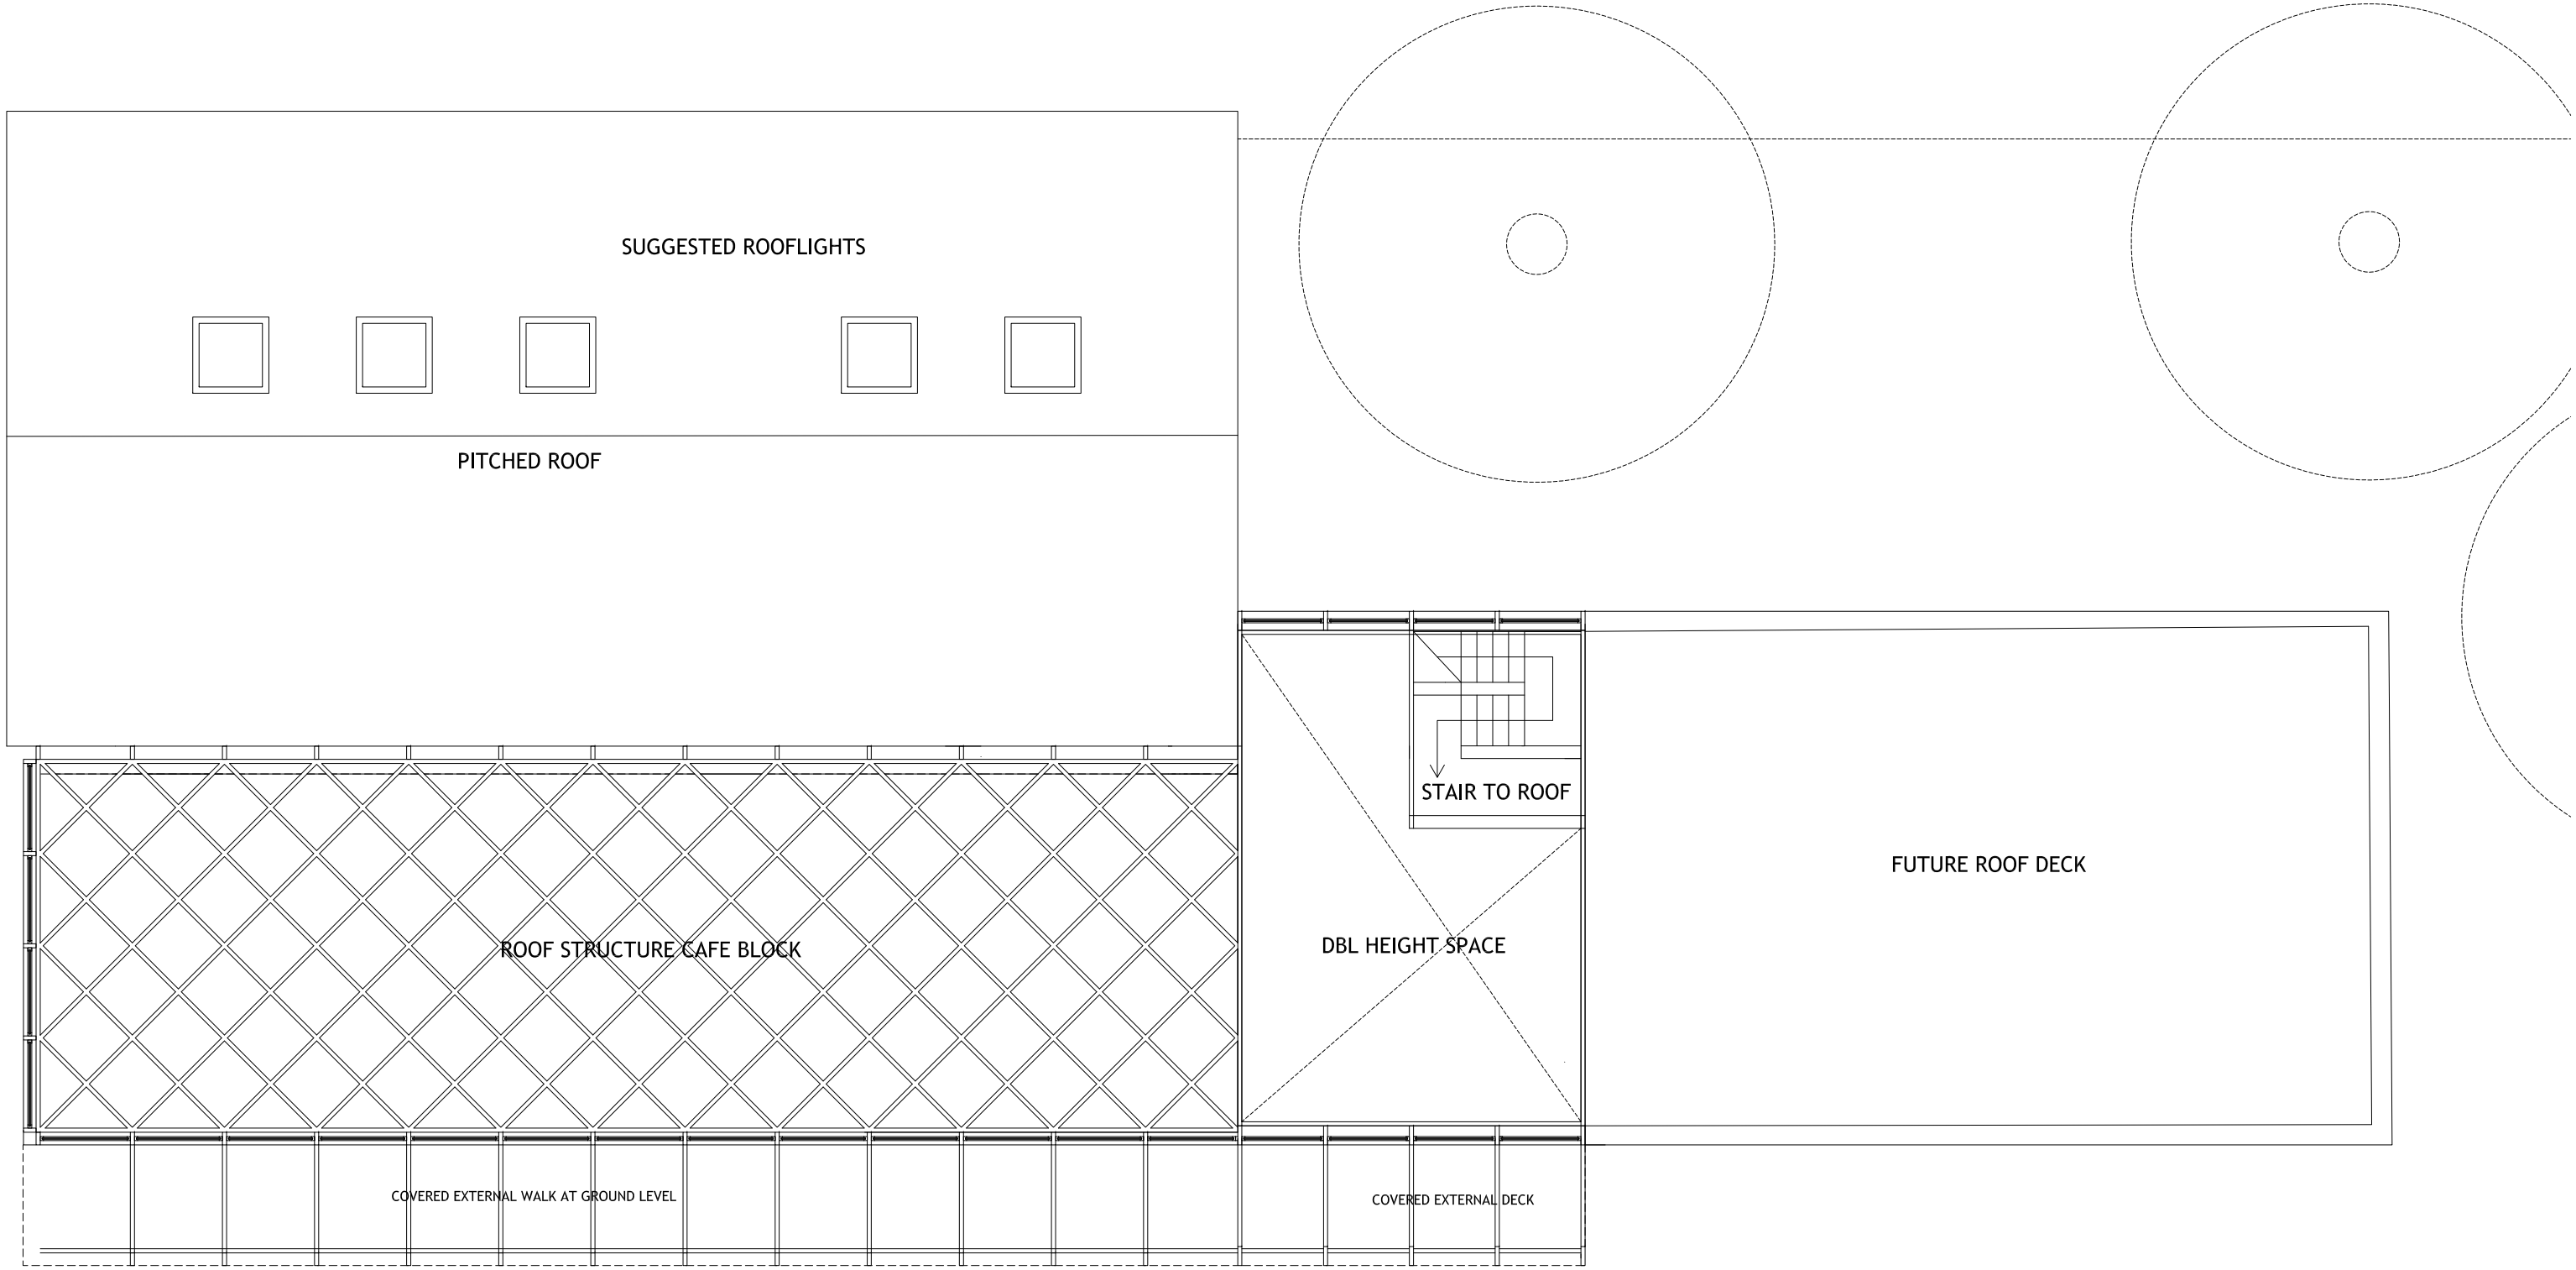

Measure for planning only
All existing site,tree and building information has been compiled from different sources.
All dimensions are to be checked on site.
Errors are to be reported immediately to the Architect.
To be read in conjunction with all relevant Architects' Services and Structural Engineers drawings.

© HUGO HARDY ARCHITECT

Revision	Date	Description	Drawn By	Checked

© HUGO HARDY ARCHITECT

Project
HANSLOPE PAVILION, RECREATION GROUND,BUCKS MK19 7LG

Client HANSLOPE COUNCIL
Date 12.06.26
Format A3
Scale 1:100
Drawn HJH
Checked HJH
Drawing Title PROPOSED 2ND FLR. PLAN

Unless indicated below this drawing is for Information only

DESIGN

CAD Reference

Project Number 073
Drawing Number 073/102/D
Issue -

Frogmore Papermill
Fourdrinker Way
Apsley/Hemel Hempstead
Hertfordshire
England

Telephone
+44 (0) 7881428701