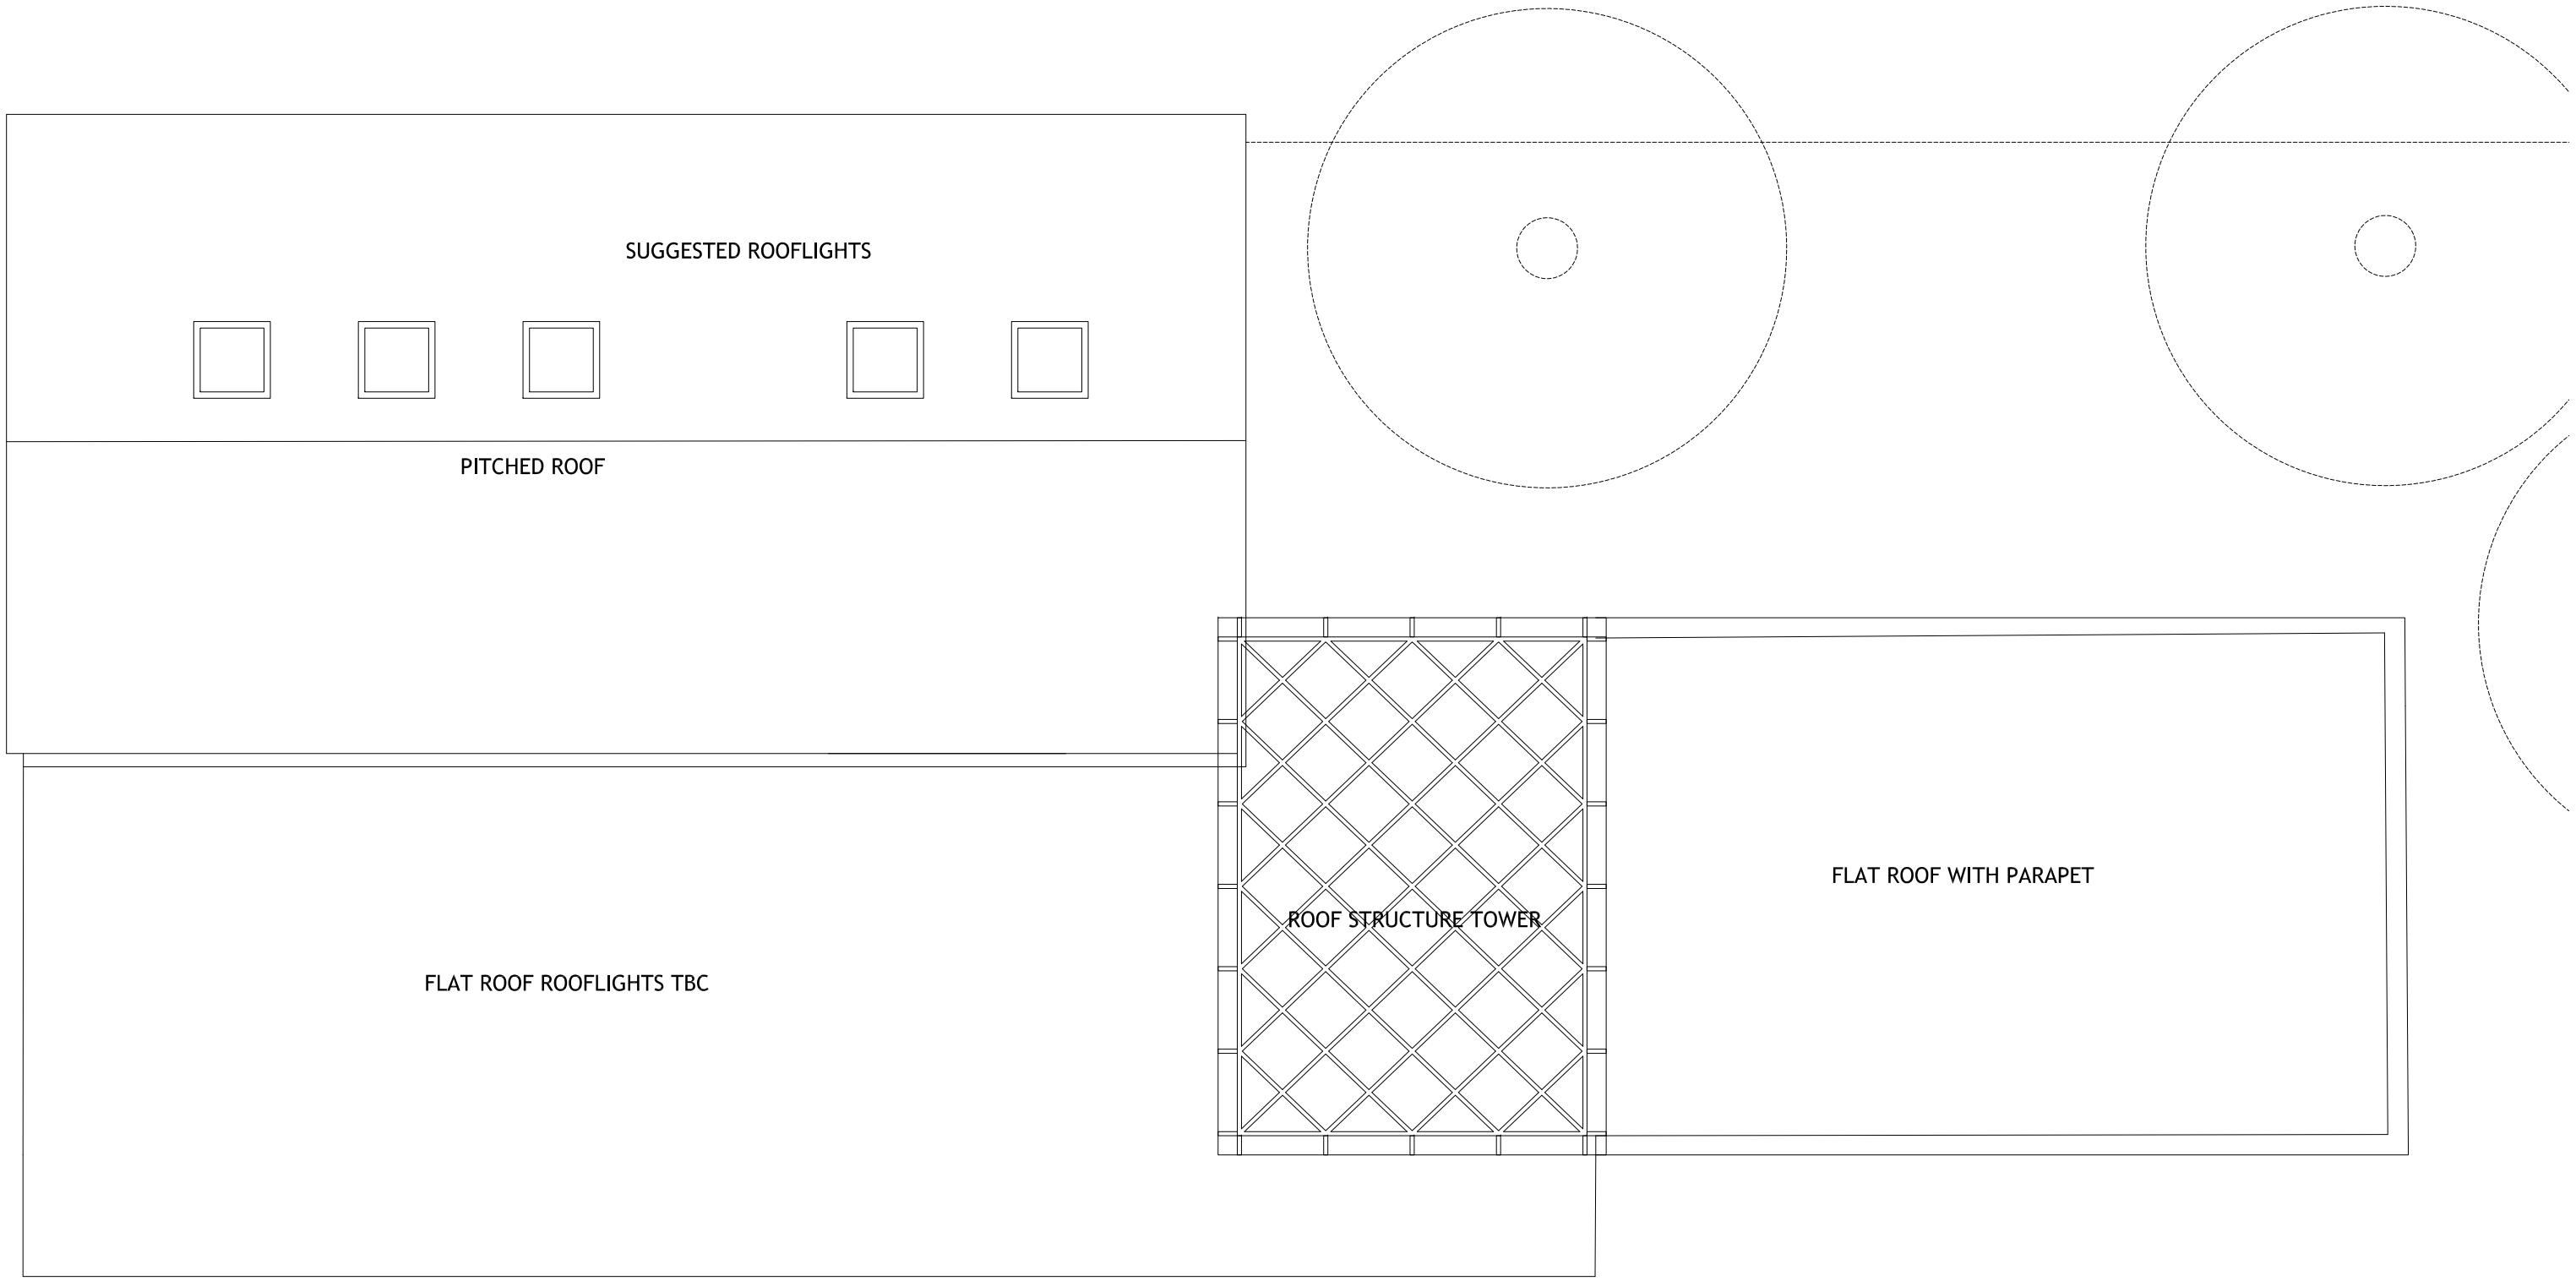

Measure for planning only
All existing site,tree and building information has been compiled from different sources.
All dimensions are to be checked on site.
Errors are to be reported immediately to the Architect.
To be read in conjunction with all relevant Architects' Services and Structural Engineers drawings.

© HUGO HARDY ARCHITECT

Revision	Date	Description	Drawn By	Checked

© HUGO HARDY ARCHITECT

Project

HANSLOPE PAVILION, RECREATION GROUND,BUCKS MK19 7LG

Client	HANSLOPE COUNCIL	Unless indicated below this drawing is for information only
Date	12.06.26	
Format	A3	DESIGN
Scale	1:100	
Drawn	HJH	
Checked	HJH	CAD Reference
Drawing Title		

PROPOSED ROOF PLAN

Project Number	Drawing Number	Issue
073	073/103/D	-

Frogmore Papermill
Fourdrinier Way
Apsley,Hemel Hempstead
Hertfordshire
England

Telephone
+44 (0) 7881428701