
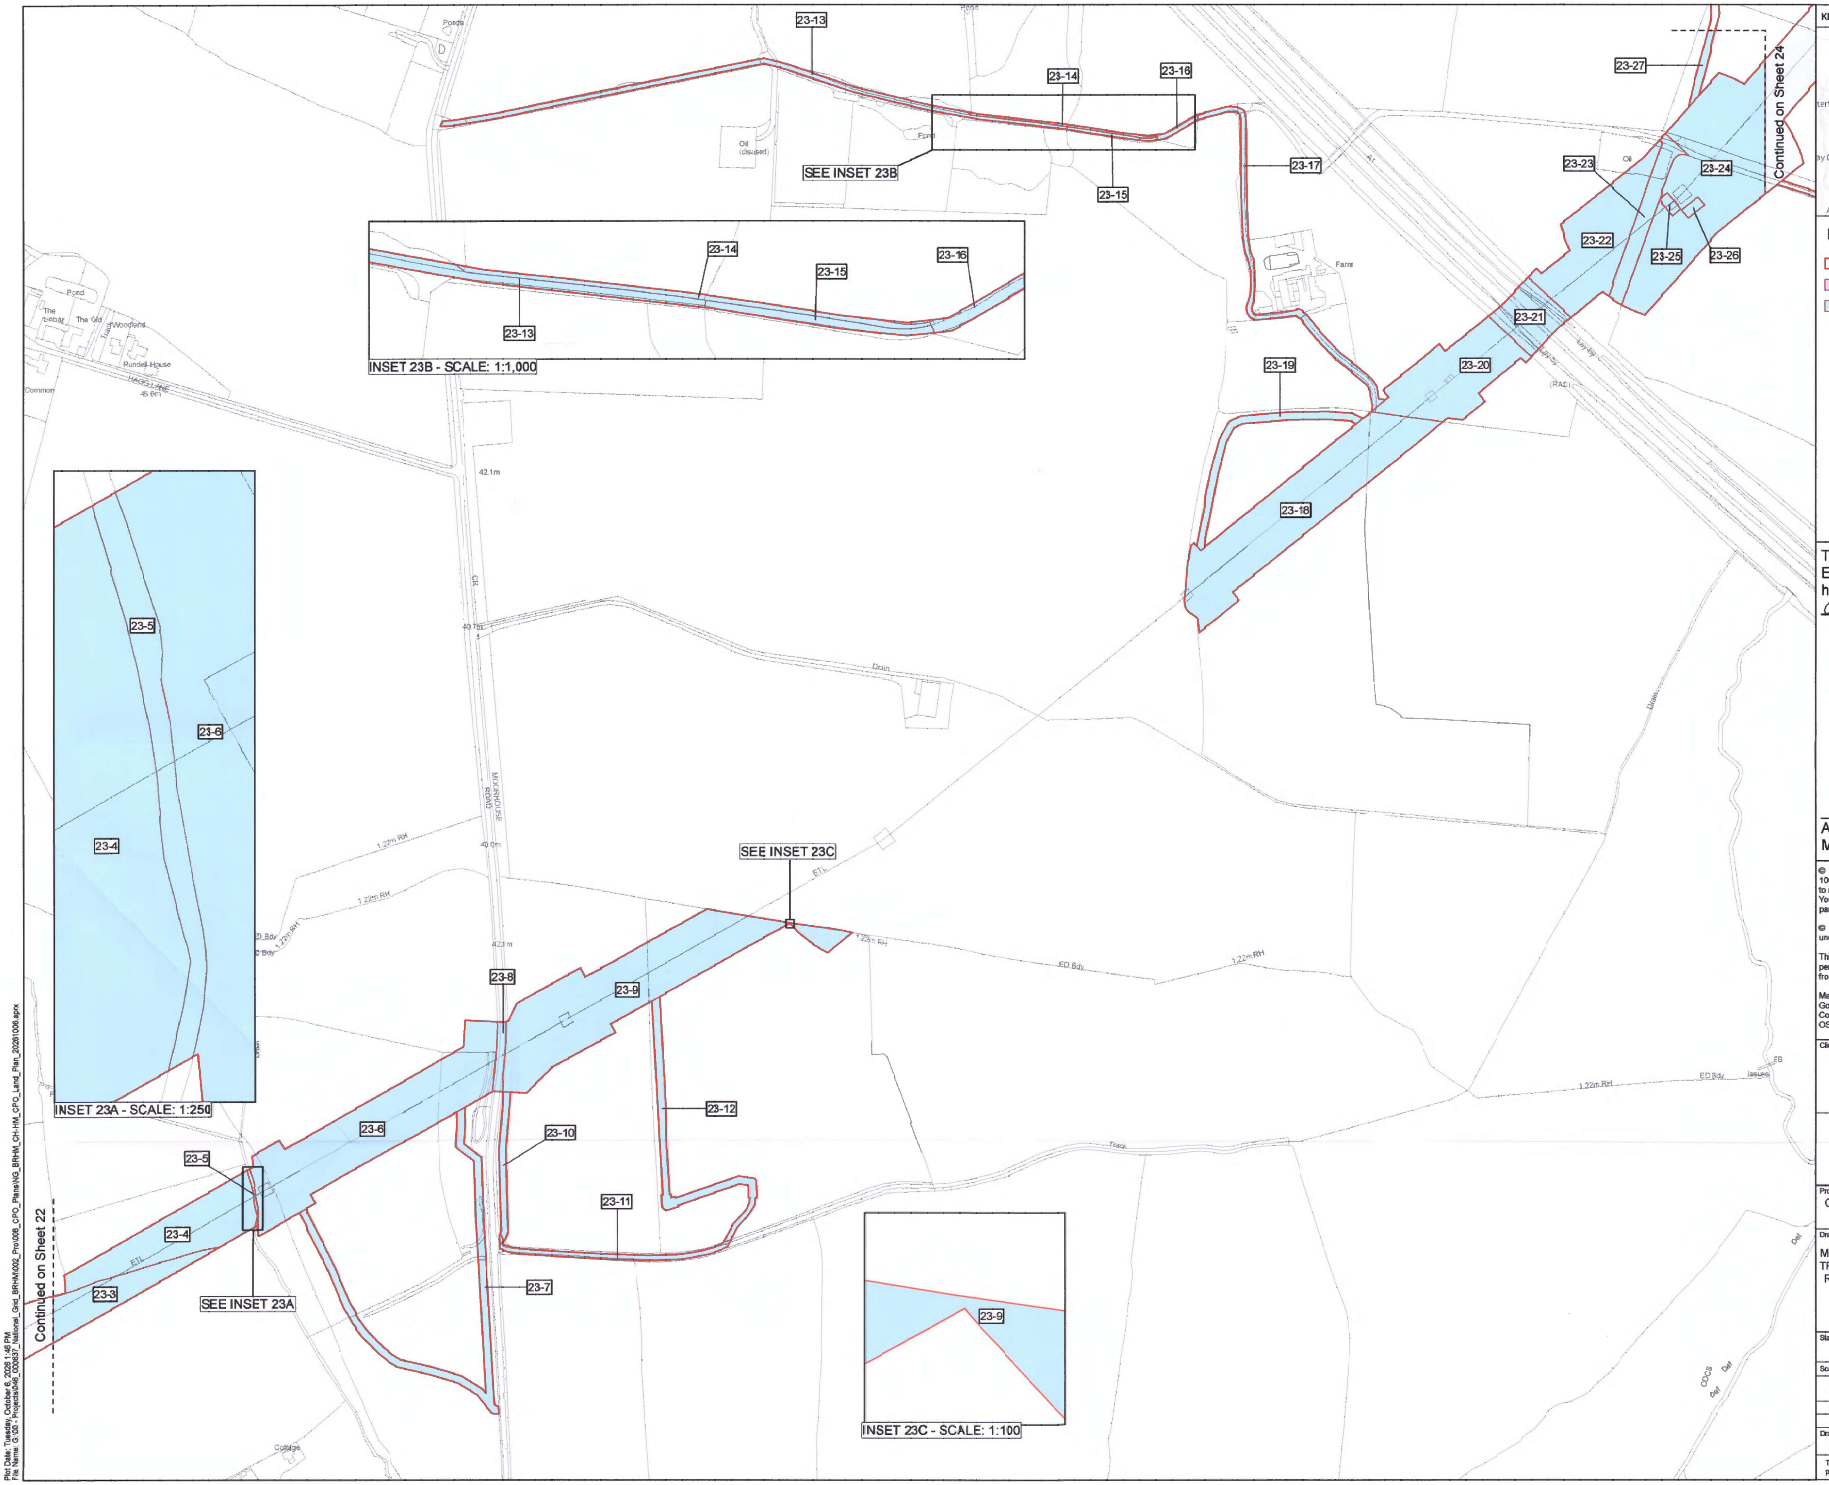


KEY PLAN

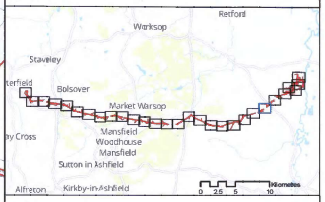

Key

- Order Land
- Land to be acquired
- Rights to be acquired

The COMMON SEAL of NATIONAL GRID ELECTRICITY TRANSMISSION plc was hereunto affixed on the 15 day of October 2026 in the presence of:

NGET4319

Authorised Signatory
Member of the Board Sealing Committee

© Crown copyright and database rights 2026 Ordnance Survey 100030649. You are permitted to use this data solely to enable you to respond to, or interact with, the the organisation that provided you with the data. You are not permitted to copy, sub-licence, distribute or sell any of this data to third parties in any form.

© Crown copyright material is reproduced with the permission of Land Registry under delegated authority from the Controller of HMSO.

This material may not be copied distributed, sold or published without the formal permission of Land Registry. Only an official copy of a title plan or register obtained from the Land Registry may be used for legal or other official purposes.

May contain public sector information licensed under the Open Government Licence v3.0.
Contains OS data © Crown Copyright and database right 2026. Contains data from OS Zoomstack

Client: nationalgrid

Designer: Ardent

Project: CHESTERFIELD TO HIGH MARNHAM REFURBISHMENT - THE GREAT GRID UPGRADE

Drawing Title: MAP REFERRED TO IN THE NATIONAL GRID ELECTRICITY TRANSMISSION PLC (CHESTERFIELD TO HIGH MARNHAM REFURBISHMENT PROJECT) COMPULSORY PURCHASE ORDER 2026

SHEET 23 OF 29

Status	Revision
FINAL	000
	Date 08/10/2026
Scale 1:2,500 @ A1	Spatial Reference System: British National Grid

0 25 50 100 150 200 250 Metres

Drawn By	Checked By	Approved By
N.HENRYS	L.O'BRIEN	M.KENNY

Drawing reference: NG_CH-HM_CPO_Plan

This document is not to be used in whole or in part other than for the intended purpose and project for which it was prepared and provided.

Plot Date: Tuesday, October 6, 2026 1:46 PM
File Name: G:\GIS - Projects\All_CD\GIS_Mapping_Grid_BRHM\MXD_Pro\105_CPO_Plans\NG_BRHM_CH-HM_CPO_Land_Plan_20261006.aprx