Milborne St Andrew

Planning
Landscape
Architecture
Conservation
Engineering

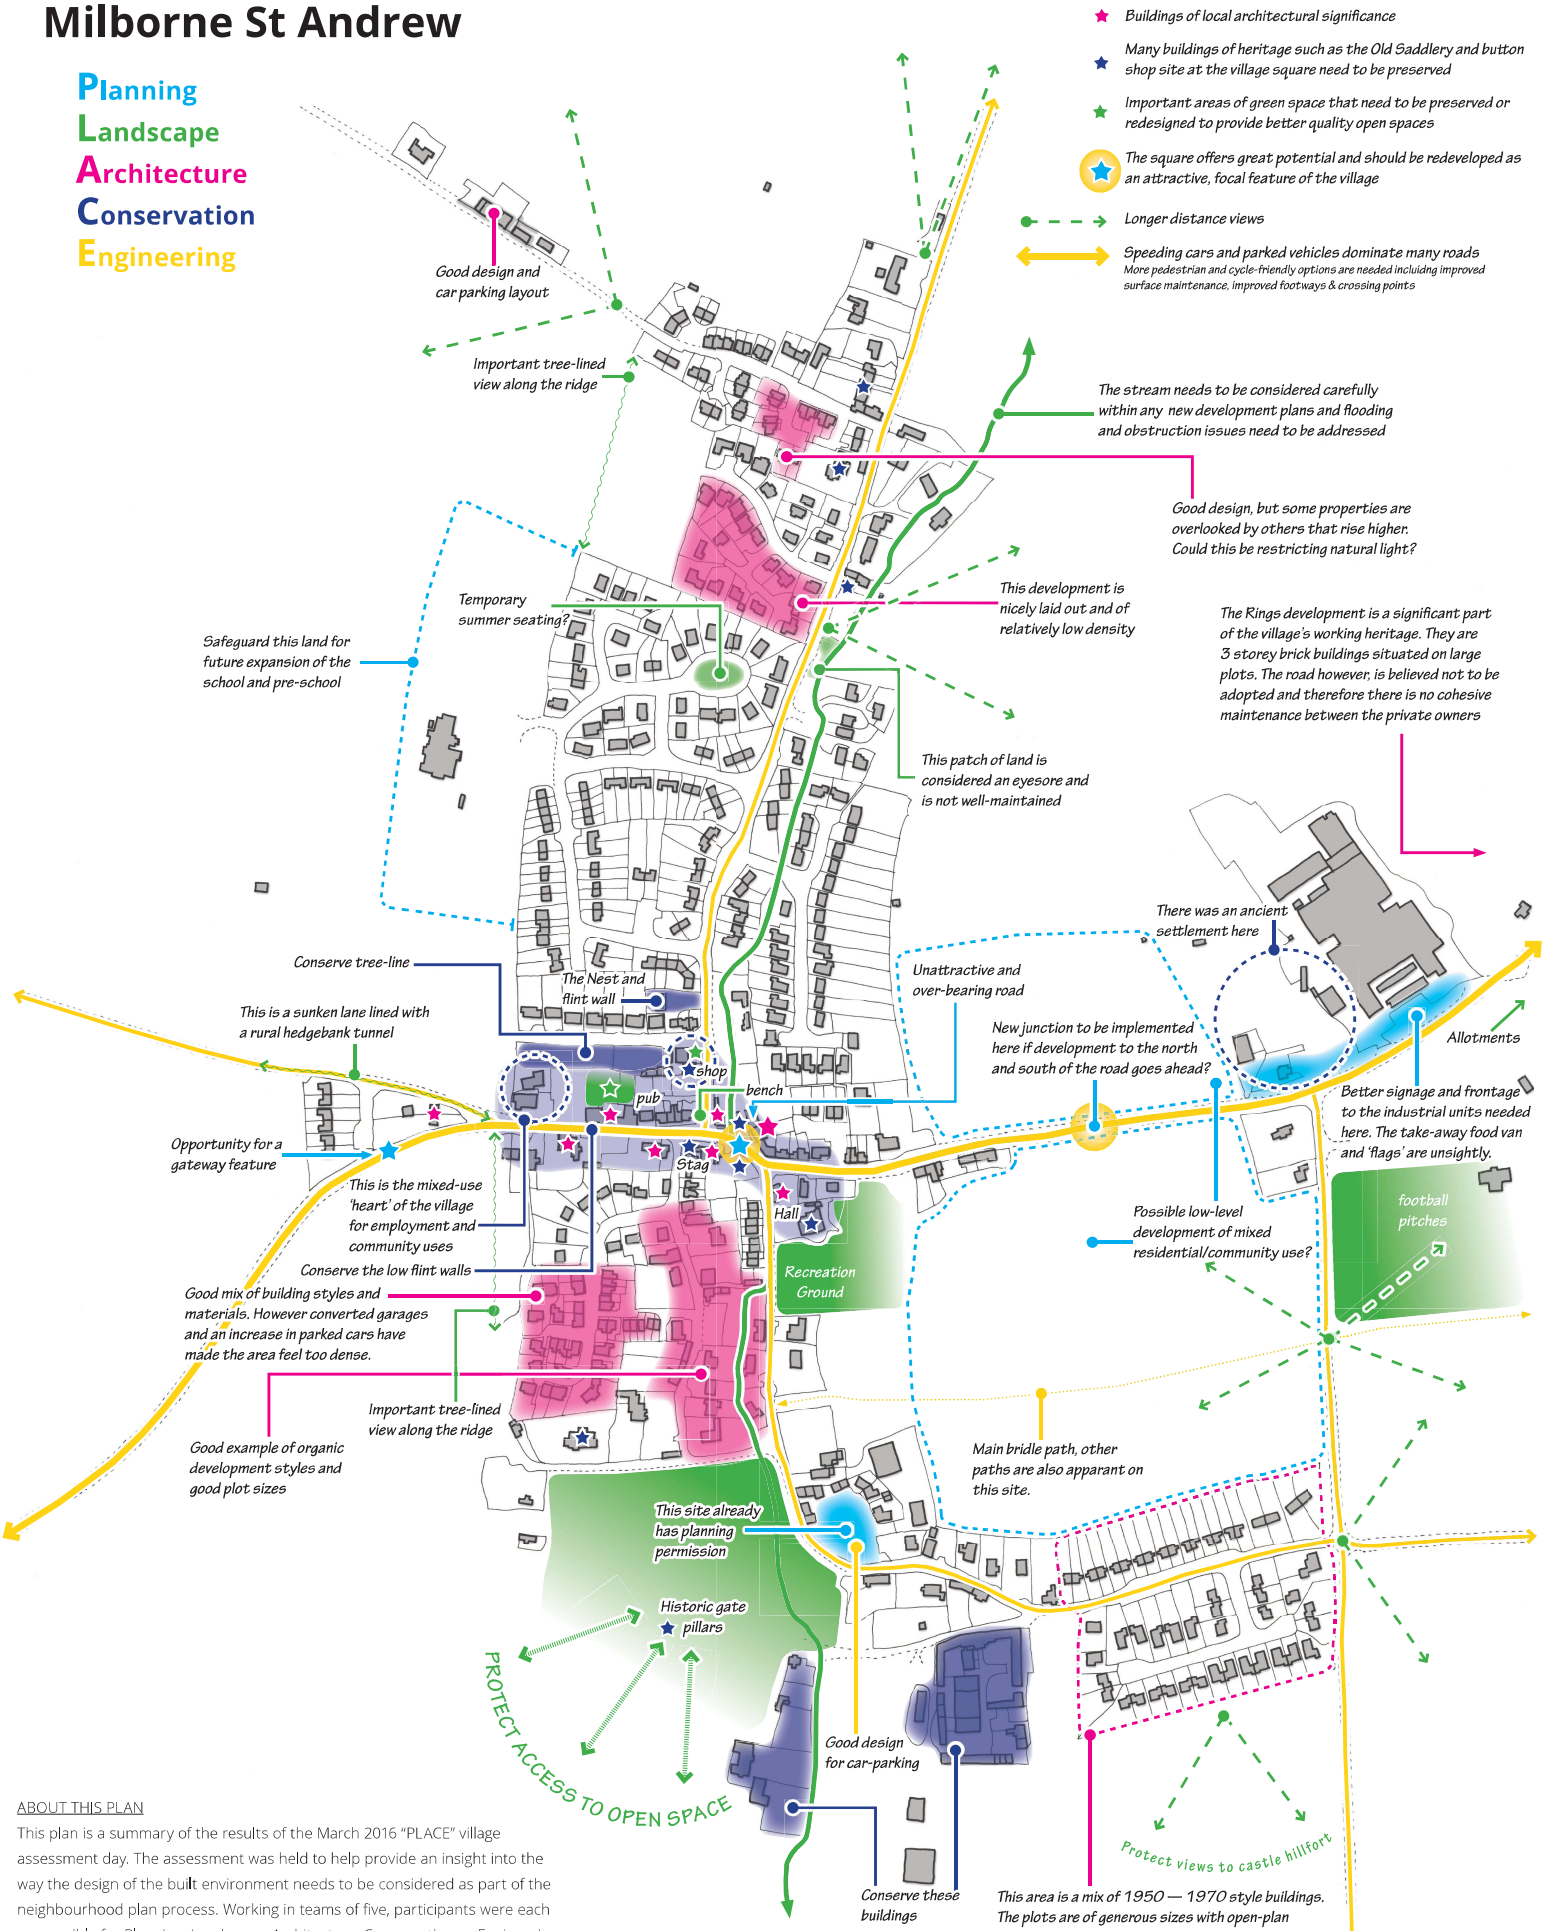

ABOUT THIS PLAN

This plan is a summary of the results of the March 2016 "PLACE" village assessment day. The assessment was held to help provide an insight into the way the design of the built environment needs to be considered as part of the neighbourhood plan process. Working in teams of five, participants were each responsible for Planning, Landscape, Architecture, Conservation or Engineering. The teams then undertook a critical analysis of Milborne St Andrew and recorded their results onto plans and in handbooks. This plan is a summary of the results.

Doc Ref 145_M_160323_Hand-Drawn-Plan_PLACE

1:2000
200m

feria
www.feria-urbanism.eu