NTS

DO NOT SCALE

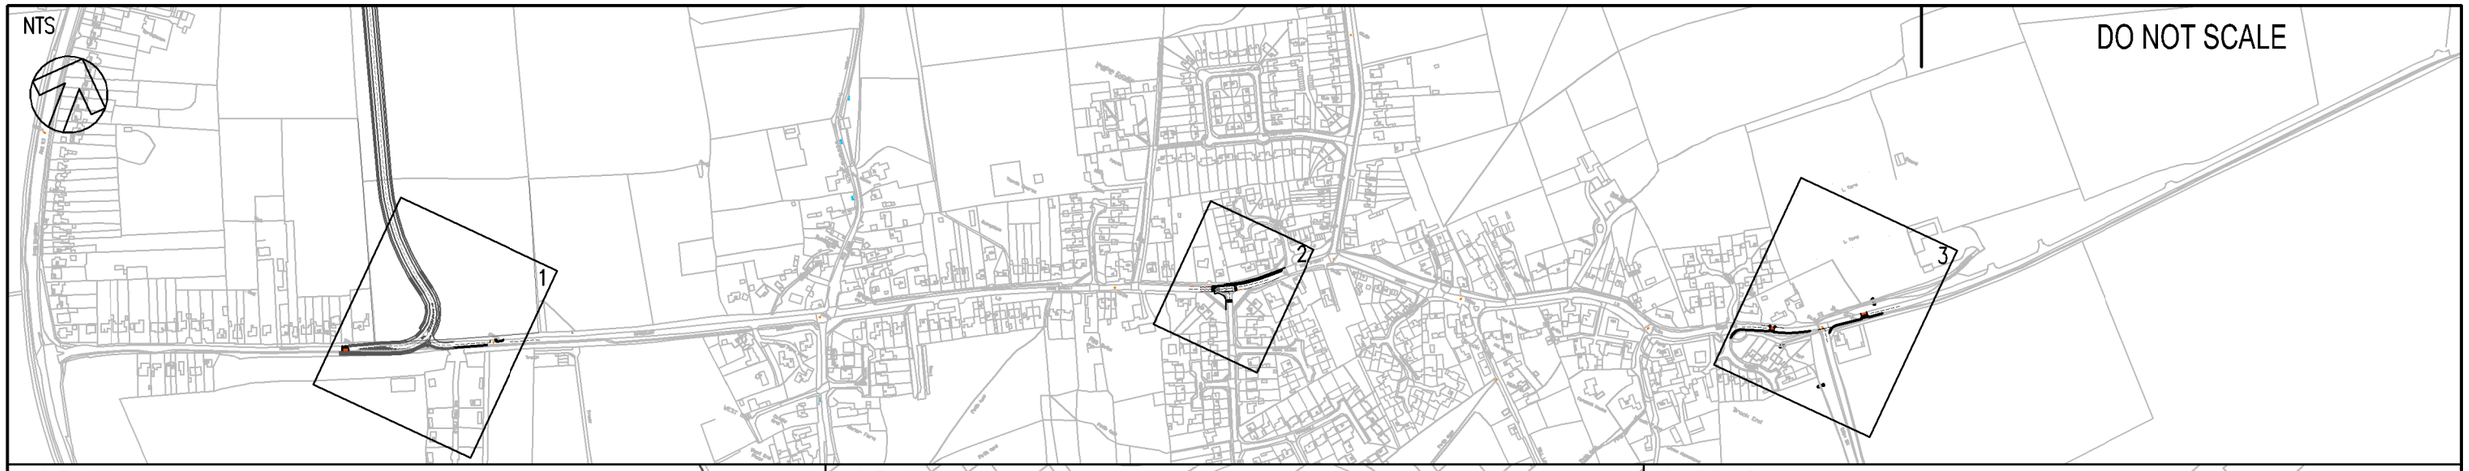

LOCATION 1

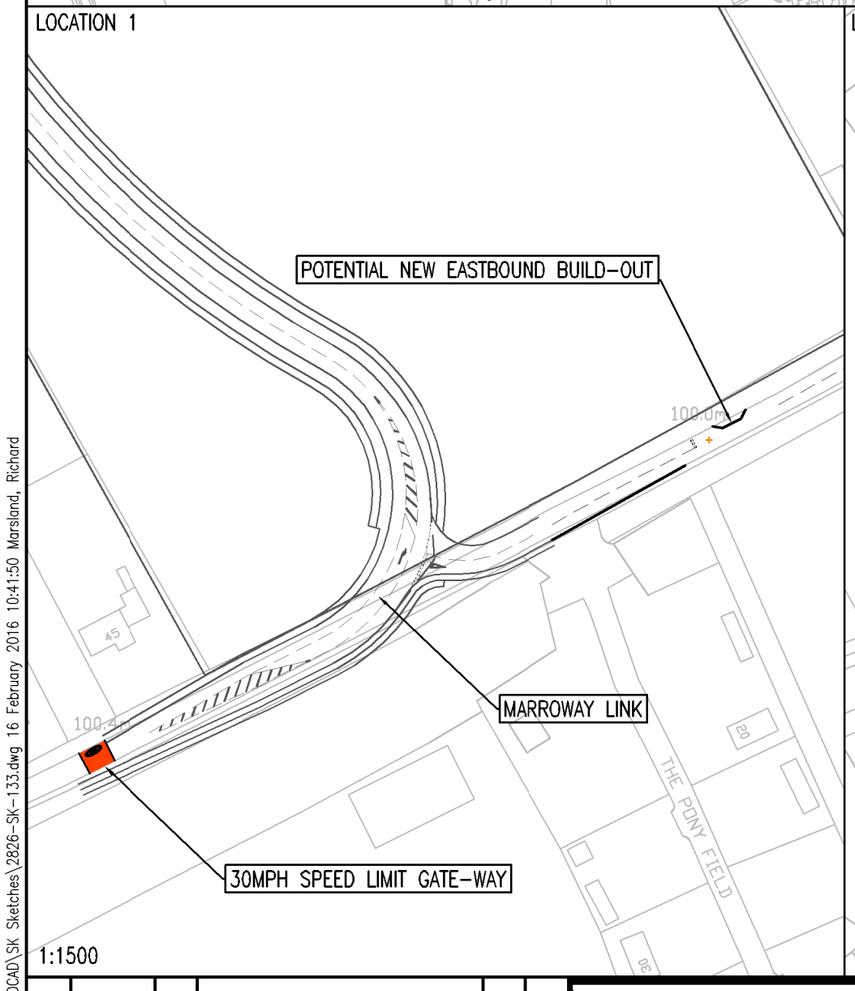

1:1500

LOCATION 2

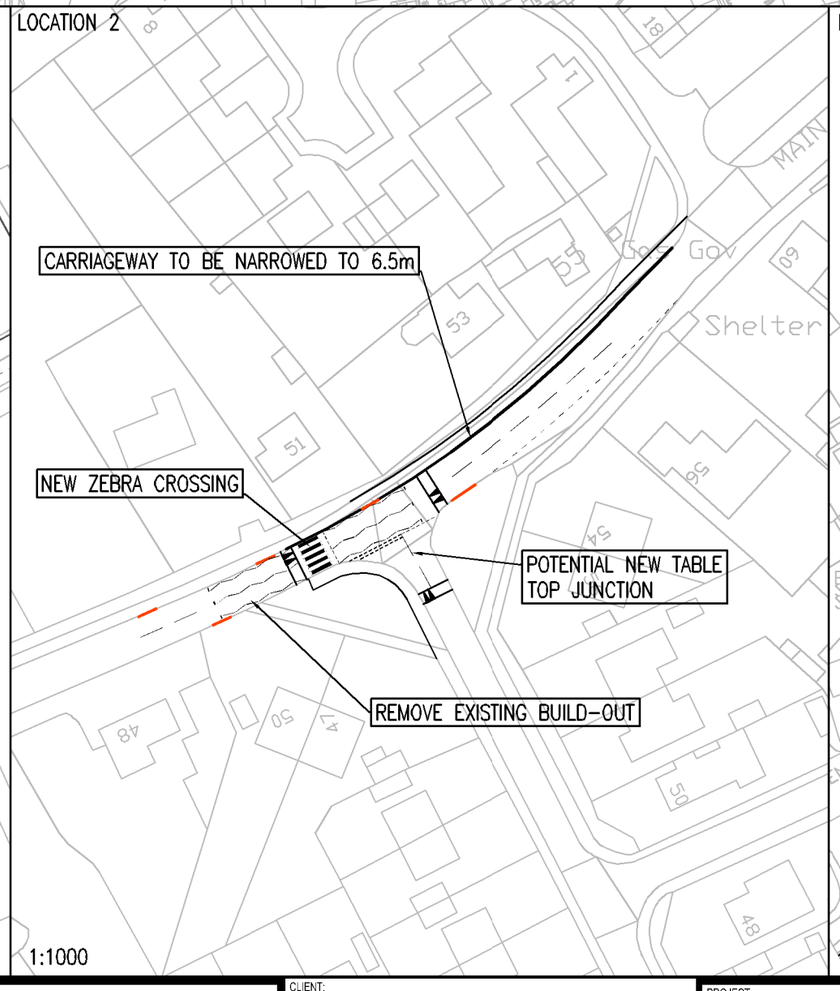

1:1000

LOCATION 3

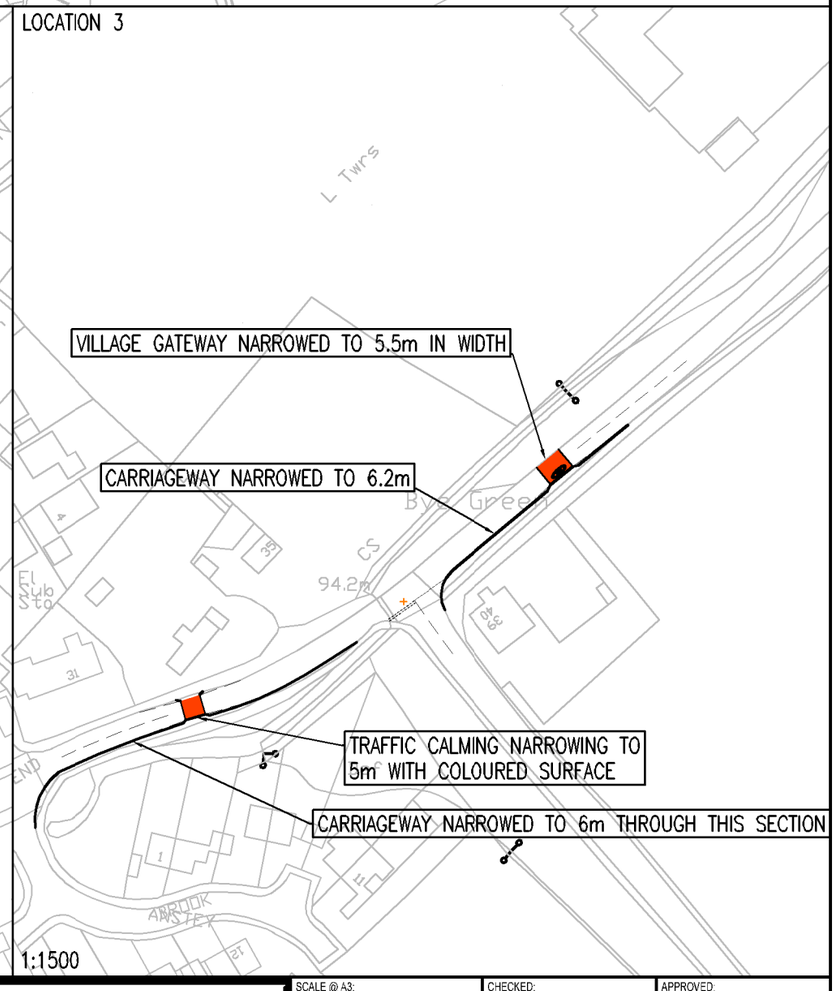

1:1500

REV	DATE	BY	DESCRIPTION	CHK	APD
B	16/02/16	RJM	FOOTWAY EXTENSION REMOVED	DDD	KK
A	02/12/15	DDD	ISSUED FOR REVIEW	DDD	KK

DRAWING STATUS: FOR INFORMATION ONLY

WSP

Mountbatten House, Basing View, Basingstoke, Hampshire RG21 4HJ
Tel: +44 (0)1256 318800 Fax: +44 (0)1256 318700
http://www.wspgroup.com

CLIENT: HAMPDEN FIELDS CONSORTIUM

ARCHITECT: SLR

PROJECT: HAMPDEN FIELDS

TITLE: POTENTIAL WESTON TURVILLE TRAFFIC CALMING OPTIONS

SCALE @ A3:	CHECKED:	APPROVED:
	DDD	KK
CAD FILE:	DESIGN-DRAWN:	DATE:
2826-SK-133.DWG	DDD	December 15
PROJECT No:	DRAWING No:	REV:
70011769	2826-SK-133	B

© WSP Group Ltd

S:\Aylesbury SE SDA II\DRAWINGS\AUTOCAD\SK Sketches\2826-SK-133.dwg 16 February 2016 10:41:50 Marsland, Richard

DO NOT SCALE

EXISTING 30mph SPEED LIMIT SIGN TO BE REMOVED

POTENTIAL RAISED SURFACE OR CHANGE IN SURFACE AT WORLDS END MINI ROUNDABOUT

30 30mph ZONE EXTENDED TO MARROWAY / WENDOVER ROAD JUNCTION

PROPOSED BUILD OUT

POTENTIAL SPEED CUSHIONS LOCATED ON WORLDS END LANE

CARRIAGEWAY NARROWED TO 6m FROM 6.5m THROUGH THIS SECTION

START OF POTENTIAL 20mph ZONE

START OF POTENTIAL 20mph ZONE

START OF POTENTIAL 20mph ZONE

EXISTING ROAD MARKINGS TO BE REMOVED

COLOURED SURFACE OR SIMILAR ARRANGEMENT THROUGHOUT 20mph ZONE ON MAIN STREET (IMAGE BELOW SHOWS AN EXAMPLE OF A POSSIBLE SOLUTION, SPECIFICALLY THE LIGHT GREY, CENTRAL AREA SHOWN)

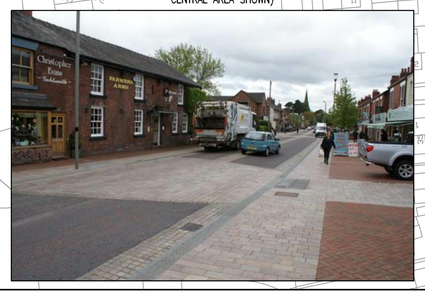

SPEED CUSHIONS PLACED ON BATES LANE

FOOTWAY WIDENED TO 3m FOOT/CYCLEWAY TO TIE INTO ASTON CLINTON 30mph GATEWAY

Reproduced from the Ordnance Survey map with the permission of the Controller of Her Majesty's Stationery Office. Licence no. 100043755. Crown copyright reserved.

REV	DATE	BY	DESCRIPTION	CHK	APD
B	29/02/16	RJM	SPEED CUSHIONS ADDED TO WORLDS END LANE	DDD	KK
A	15/02/16	RJM	FIRST ISSUE	DDD	KK

DRAWING STATUS: FOR INFORMATION ONLY

WSP | PARSONS BRINCKERHOFF
Mountbatten House, Basing View, Basingstoke, Hampshire RG21 4HJ
Tel: +44 (0)1256 318800 Fax: +44 (0)1256 318700
www.wspgroup.com www.pbworld.com

CLIENT: HAMPDEN FIELDS CONSORTIUM

ARCHITECT: SLR

PROJECT: HAMPDEN FIELDS

TITLE: POTENTIAL WESTON TURVILLE TRAFFIC CALMING OPTIONS ADDITIONAL MEASURES

SCALE @ A1:	CHECKED:	APPROVED:
1:1250	DDD	KK
CAD FILE: 2826-SK-135.DWG	DESIGN-DRAWN: RJM	DATE: February 16
PROJECT No: 70011769	DRAWING No: 2826-SK-135	REV: B

© WSP Group Ltd

S:\AYLESBURY SE SDA II\DRAWINGS\AUTOCAD\SK SKETCHES\2826-SK-135.DWG 29/02/2016 17:11:13 Marsland, Richard

KEY

- ALTERNATIVE SURFACE TREATMENT
- EXISTING FOOTWAY
- GRASS VERGE
- NEW FOOTWAY

DO NOT SCALE

CHANGE OF SURFACING E.G. BUFF SURFACE DRESSING

NEW SIGNALISED (PELICAN) CROSSING
TO REPLACE EXISTING CROSSING POINT WITH PEDESTRIAN REFUGE

NEW CROSSING POINT

EXISTING DRIVEWAY ACCESS

SIGNAL CROSSING (CHANGE FROM ZEBRA TO PELICAN)

Reproduced from the Ordnance Survey map with the permission of the Controller of Her Majesty's Stationery Office, Licence no. 100048755. Crown copyright reserved.

REV	DATE	BY	DESCRIPTION	CHK	APD
B	16/02/16	RJM	DESIGN UPDATES MADE	DDD	KK
A	18/01/16	RJM	ISSUED	DDD	DDD

DRAWING STATUS: FOR INFORMATION ONLY

WSP | PARSONS BRINCKERHOFF
Mountbatten House, Basing View, Basingstoke, Hampshire RG21 4HJ
Tel: +44 (0)1256 318800 Fax: +44 (0)1256 318700
www.wspgroup.com www.pbworld.com

CLIENT: HAMPDEN FIELDS CONSORTIUM

ARCHITECT: SLR

PROJECT: HAMPDEN FIELDS

TITLE: POTENTIAL TRAFFIC CALMING IMPROVEMENTS, CAMBOURNE AVENUE

SCALE @ A3:	CHECKED:	APPROVED:
1:1250	DDD	DDD
CAD FILE:	DESIGN-DRAWN:	DATE:
2826-SK-037.DWG	RJM	October 15
PROJECT No:	DRAWING No:	REV:
11012826	2826-SK-037	B

© WSP Group Ltd

S:\Aylesbury SE SDA II\DRAWINGS\AUTOCAD\SK Sketches\2826-SK-037.dwg 16 February 2016 12:38:22 Marsland, Richard