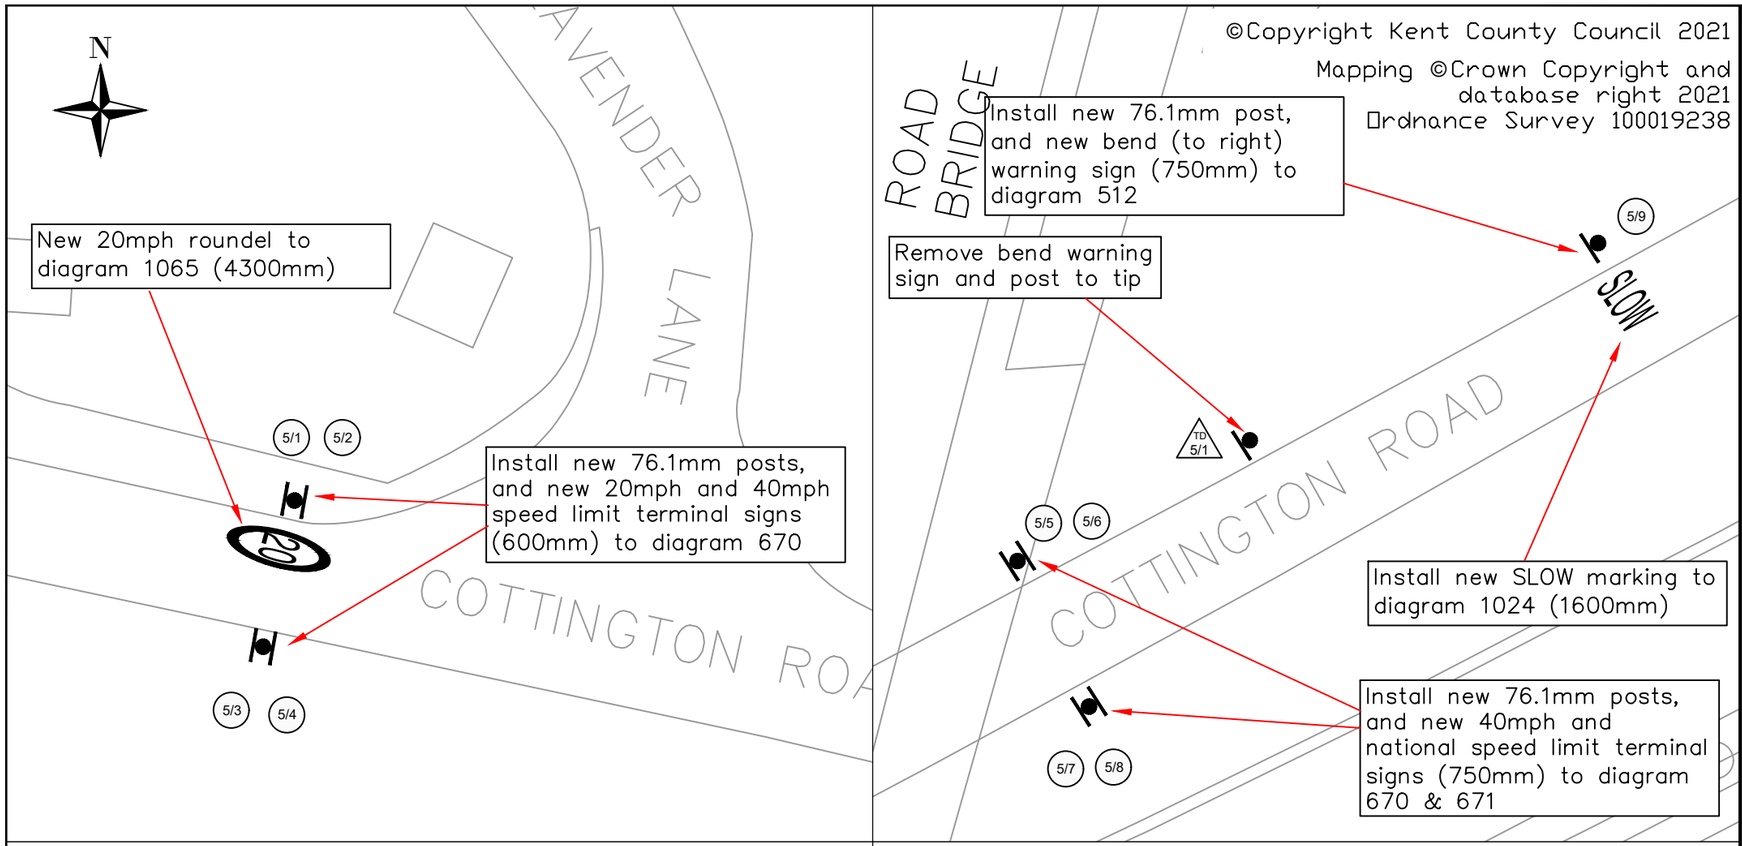

©Copyright Kent County Council 2021
Mapping ©Crown Copyright and database right 2021
Ordnance Survey 100019238

THIS FRAME IS INTENTIONALLY BLANK

THIS FRAME IS INTENTIONALLY BLANK

Notes

All signs to have a lateral clearance of at least 450mm from edge of carriageway and mounting height of 2150mm unless otherwise specified.
All posts 76.1mm diameter tubular steel unless otherwise specified.
For full details refer to sign schedule.

Rev	Revision Date	Purpose of revision	Drawn	Chec'd	App'd
0	05/01/22		RJH	LW	

Kent County Council
Ashford Highway Depot
Henwood Industrial Estate
Ashford
TN24 8AD
Tel: 03000 418181

Project
CLIFFSEND 20MPH
HIGHWAY IMPROVEMENT PLAN

Drawing title
DETAILED DESIGN
SIGNS AND ROAD MARKINGS

Drawing status
FOR CONSTRUCTION

Scale
1:250 at A3

Do not scale

Drawing number
21/22-EXT-TH-1378-1205

Rev
0

This drawing is not to be used in whole or part other than for the intended purpose and project as defined on this drawing. Refer to the contract for full terms and conditions.