


Diversion Route

Drove Barn - Higher Shaftesbury Road - A350 - A354 Salisbury Road - Valley Road - Drove Barn and Vice Versa

NOTE

Access to properties to be maintained.

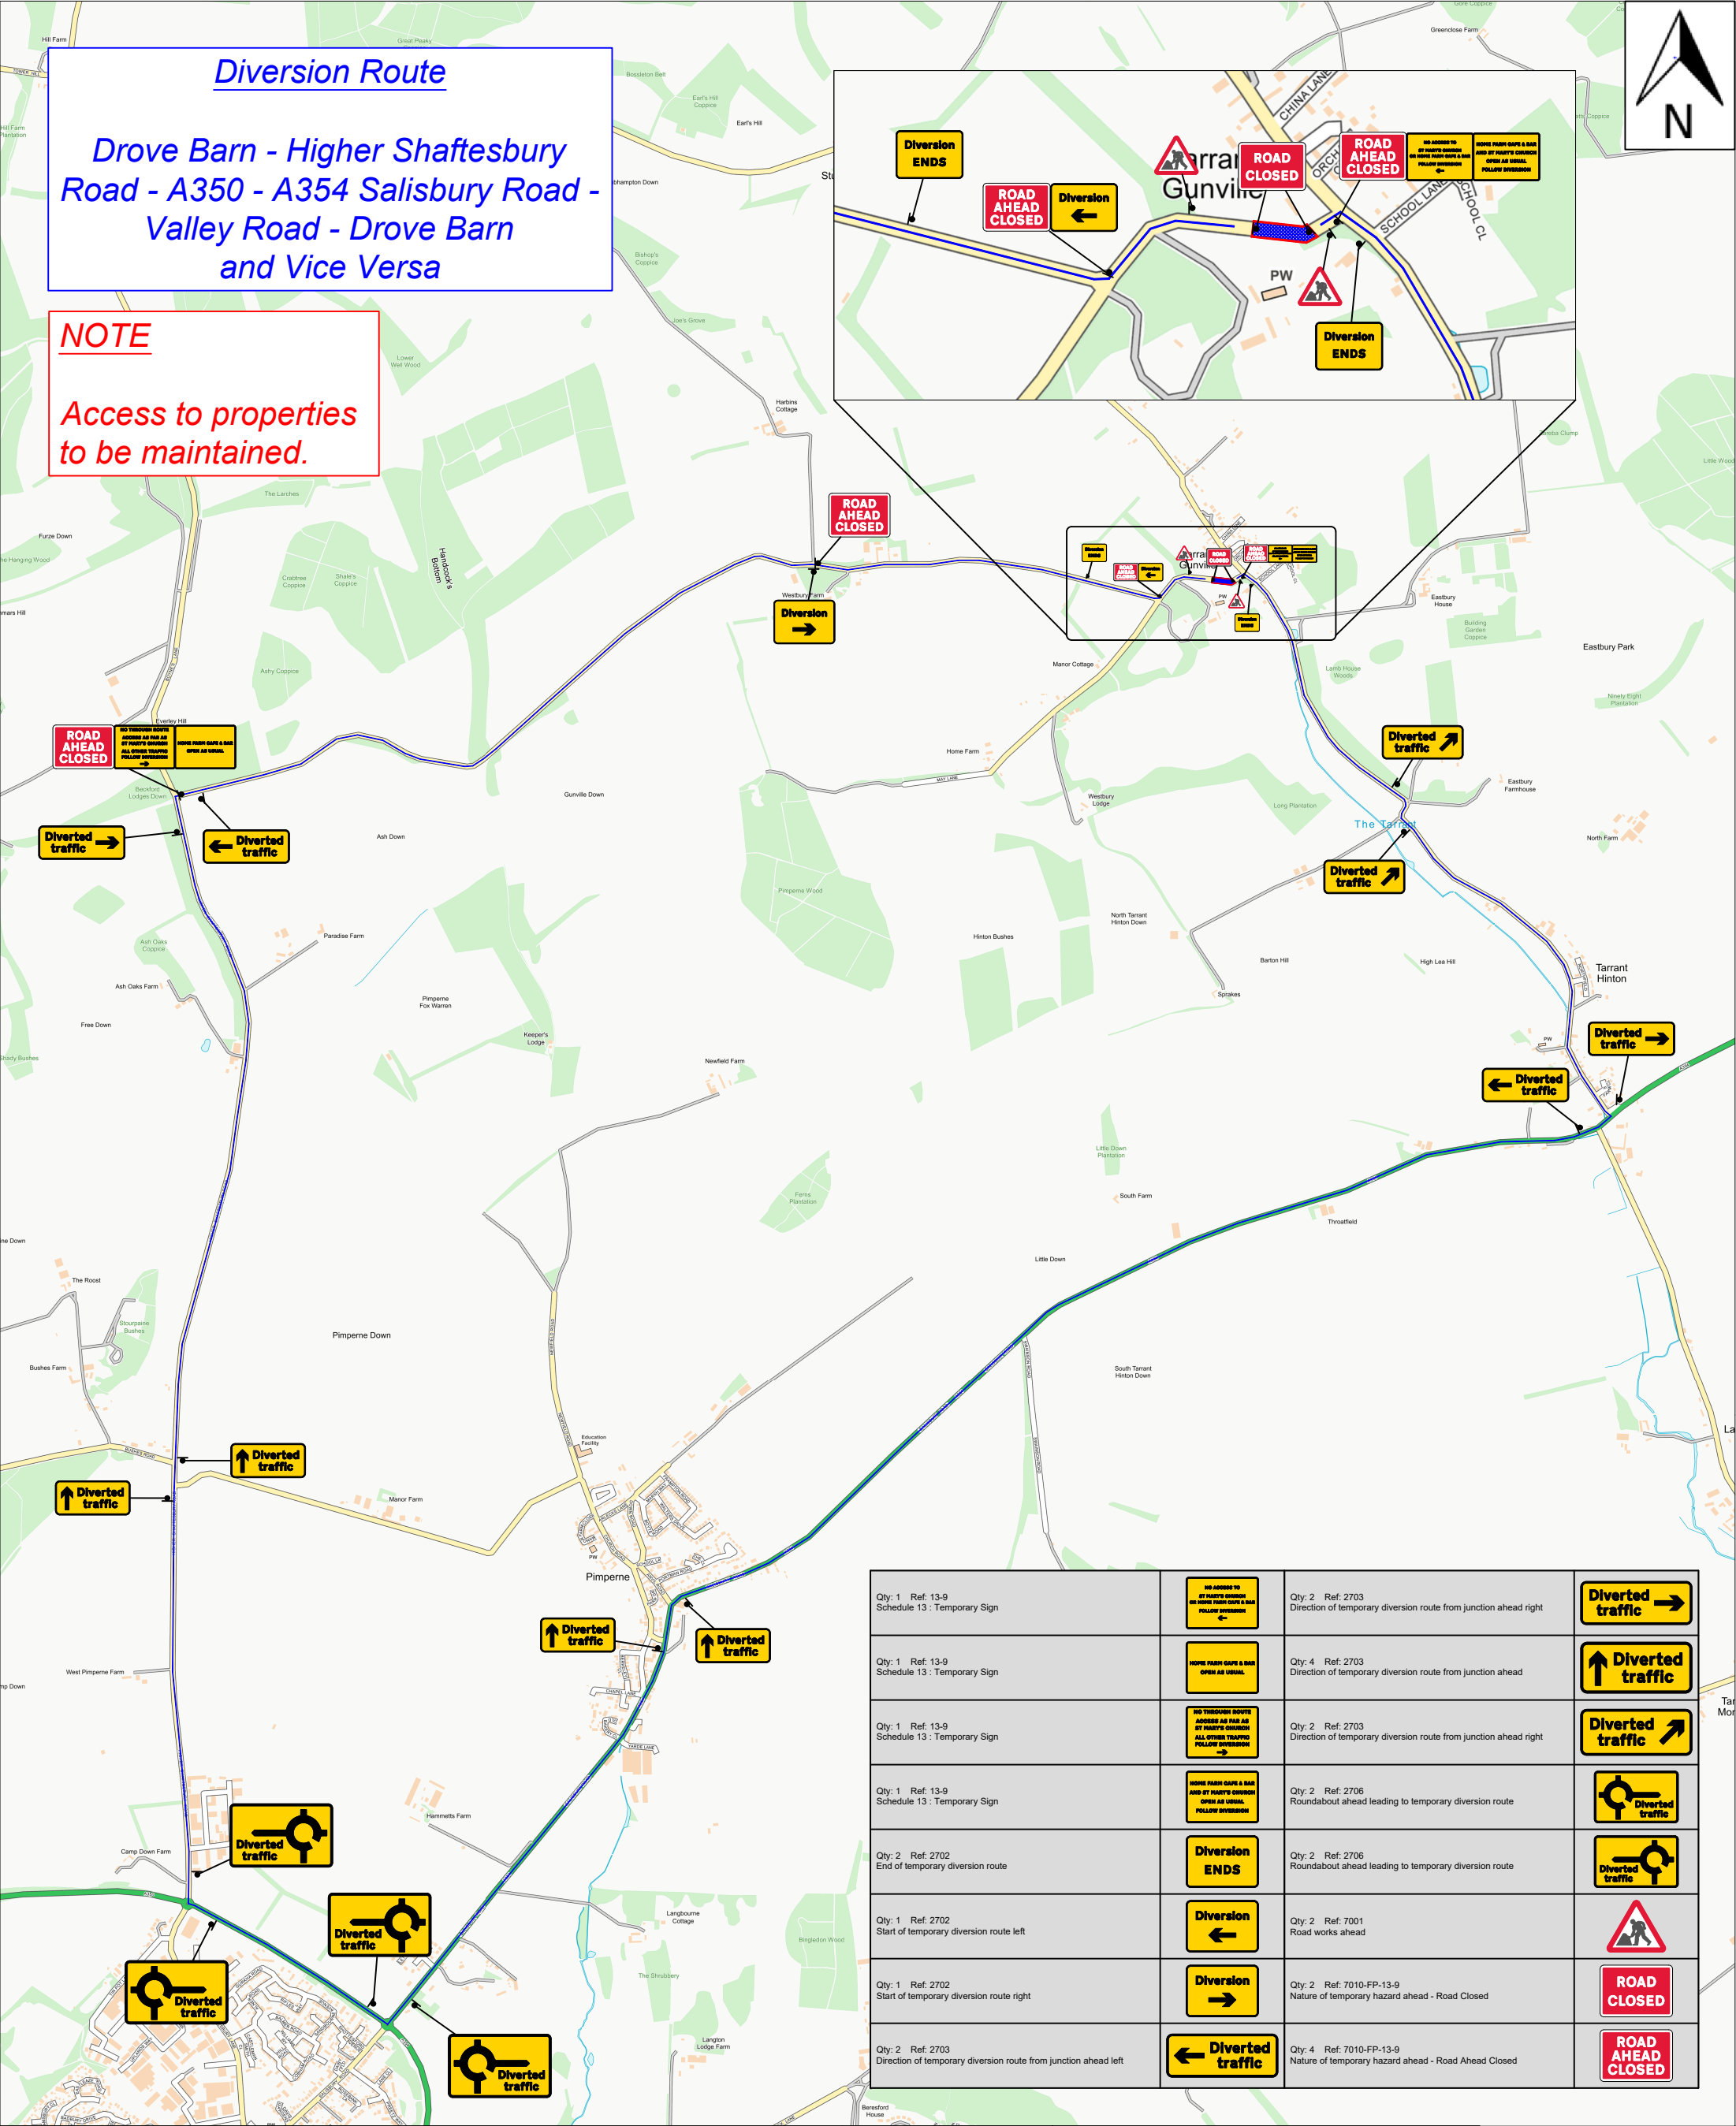

Additional Drawing Notes:
Advance Warning signs required.

What3words ///styled.moved.blindfold

BUKO

TRAFFIC & SAFETY

CAD Engineer: Rhys Jordan

Customer: Connect-It Utility Services

Contact: Gavin Meaden

Location: Drove Barn, Tarrant Gunville, Blandford Forum, DT11 8JW

Date Drawn: 05.08.2026

Project Reference: FCM981/3

Drawing Ref: CAD-RJ-406

This Drawing is subject to Copyright and remains the property of BUKO Traffic & Safety.

BUKO Traffic & Safety
Tel: 01934 733516
Email: CADs@hookehighways.co.uk

Produced By: [R.J.] Checked By: [S.S.]

Key Chart:

Blue line: Diversion route

Yellow line: Diversion route

Red dot: Closure Point

Black circle: Sign

Red dot: Cone

Speed Limit

SAFETY ZONE

SAFETY ZONE

N/A

N/A

Paper Size: A3

TRAFFIC MANAGEMENT NOTES:
1) All temporary traffic management shall be in accordance with Chapter 8 of the Traffic Signs Manual 2009 and Safety at Street Works and Road Works, A Code of Practice.
2) All temporary traffic management drawings remain the property of BUKO Traffic & Safety.
3) All temporary traffic management works will be undertaken by an appropriately qualified operative registered under the NHSS (National Highways Sector Scheme)
4) Drawings are unscaled unless stated otherwise and are schematic only.