


Diversion Route

Valley Road - Boynes Lane / Higher
Shaftesbury Road - A350 - A354
Salisbury Road - Valley Road
and Vice Versa

NOTE

Access to properties
to be maintained.

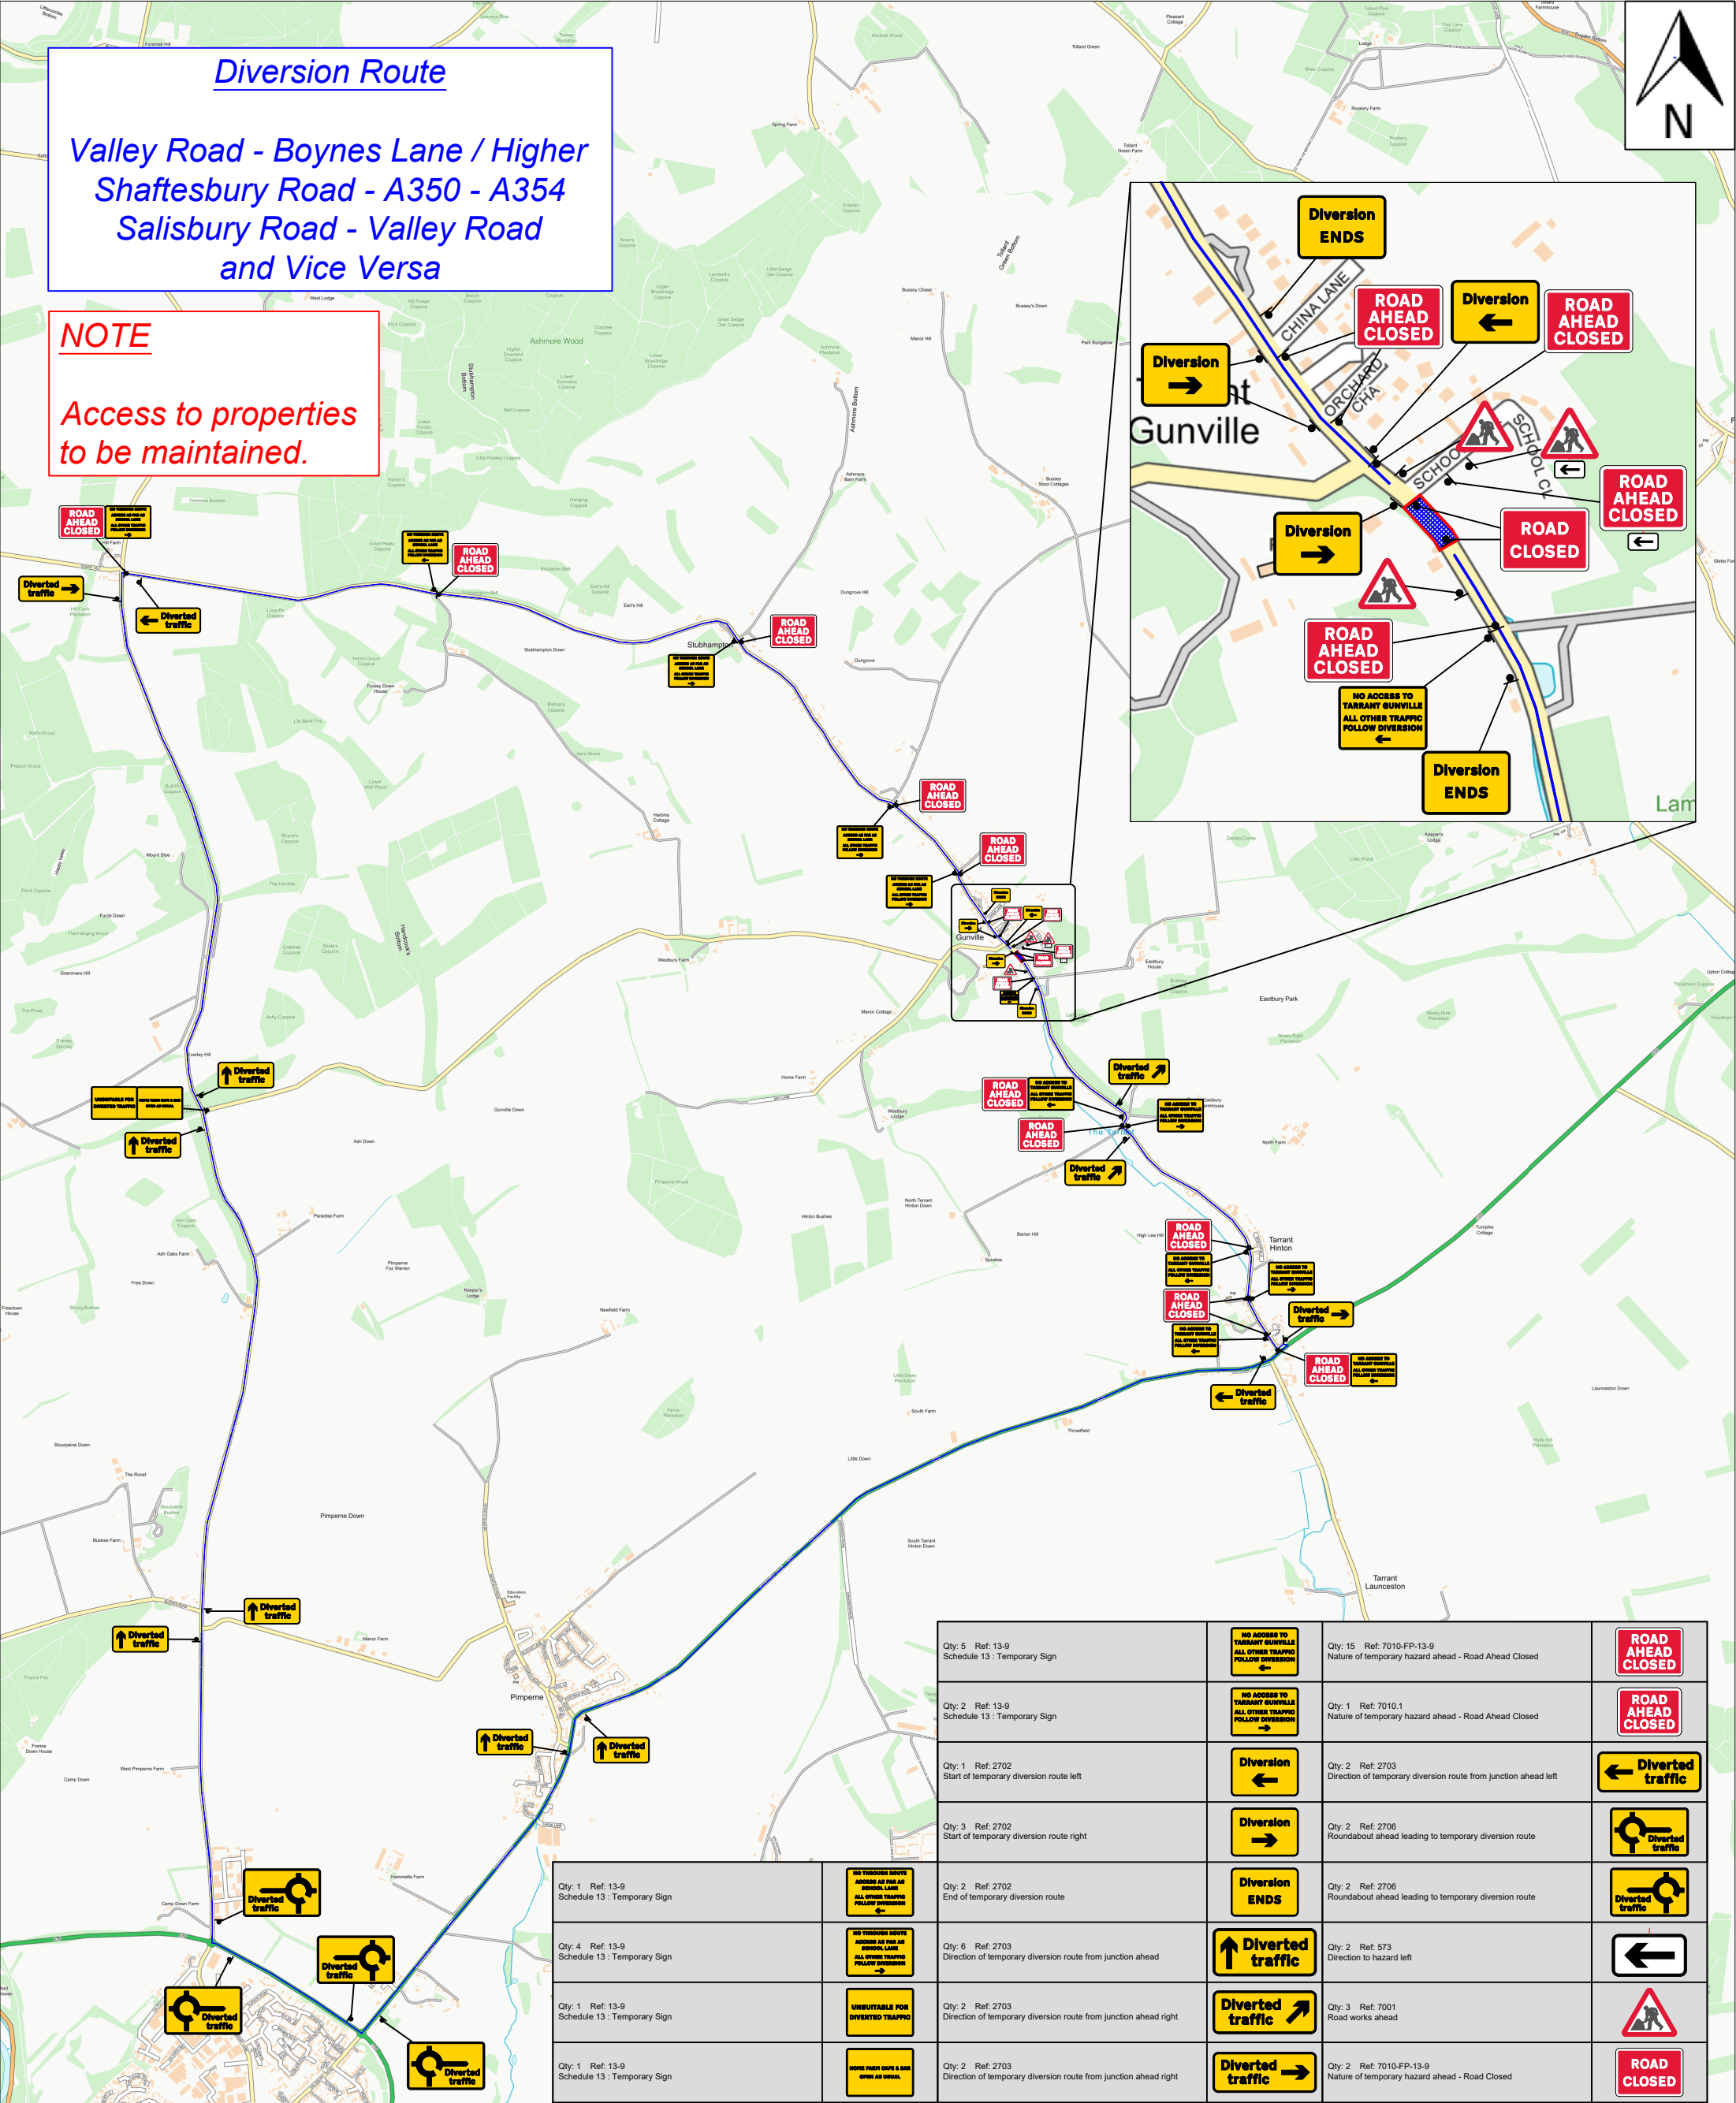

Qty: 5 Ref: 13-9 Schedule 13 : Temporary Sign		Qty: 15 Ref: 7010-FP-13-9 Nature of temporary hazard ahead - Road Ahead Closed	
Qty: 2 Ref: 13-9 Schedule 13 : Temporary Sign		Qty: 1 Ref: 7010.1 Nature of temporary hazard ahead - Road Ahead Closed	
Qty: 1 Ref: 2702 Start of temporary diversion route left		Qty: 2 Ref: 2703 Direction of temporary diversion route from junction ahead left	
Qty: 3 Ref: 2702 Start of temporary diversion route right		Qty: 2 Ref: 2706 Roundabout ahead leading to temporary diversion route	
Qty: 1 Ref: 13-9 Schedule 13 : Temporary Sign		Qty: 2 Ref: 2706 Roundabout ahead leading to temporary diversion route	
Qty: 4 Ref: 13-9 Schedule 13 : Temporary Sign		Qty: 2 Ref: 573 Direction to hazard left	
Qty: 1 Ref: 13-9 Schedule 13 : Temporary Sign		Qty: 3 Ref: 7001 Road works ahead	
Qty: 1 Ref: 13-9 Schedule 13 : Temporary Sign		Qty: 2 Ref: 7010-FP-13-9 Nature of temporary hazard ahead - Road Closed	

Additional Drawing Notes:
Advance Warning signs required.

What3words ///summit.hails.never

BUKO.
TRAFFIC & SAFETY

CAD Engineer: Rhys Jordan
Customer: Connect-It Utility Services
Contact: Gavin Meaden
Location: Valley Road, Tarrant
Gunville, Blandford Forum,
DT11 8JW
Date Drawn: 05.08.2026
Project Reference: FCM981/3


Drawing Ref: CAD-RJ-409

This Drawing is subject to Copyright and remains the property of BUKO Traffic & Safety.

BUKO Traffic & Safety
Tel: 01934 733516
Email: CADs@hookehighways.co.uk

Produced By: [R.J.] Checked By: [S.S.]

Key Chart:

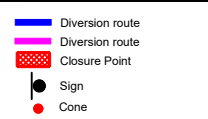

Speed Limit



Paper Size: A3

TRAFFIC MANAGEMENT NOTES:
1) All temporary traffic management shall be in accordance with Chapter 8 of the Traffic Signs Manual 2009 and Safety at Street Works and Road Works, A Code of Practice.
2) All temporary traffic management drawings remain the property of BUKO Traffic & Safety.
3) All temporary traffic management works will be undertaken by an appropriately qualified operative registered under the NHSS (National Highways Sector Scheme)
4) Drawings are unscaled unless stated otherwise and are schematic only.