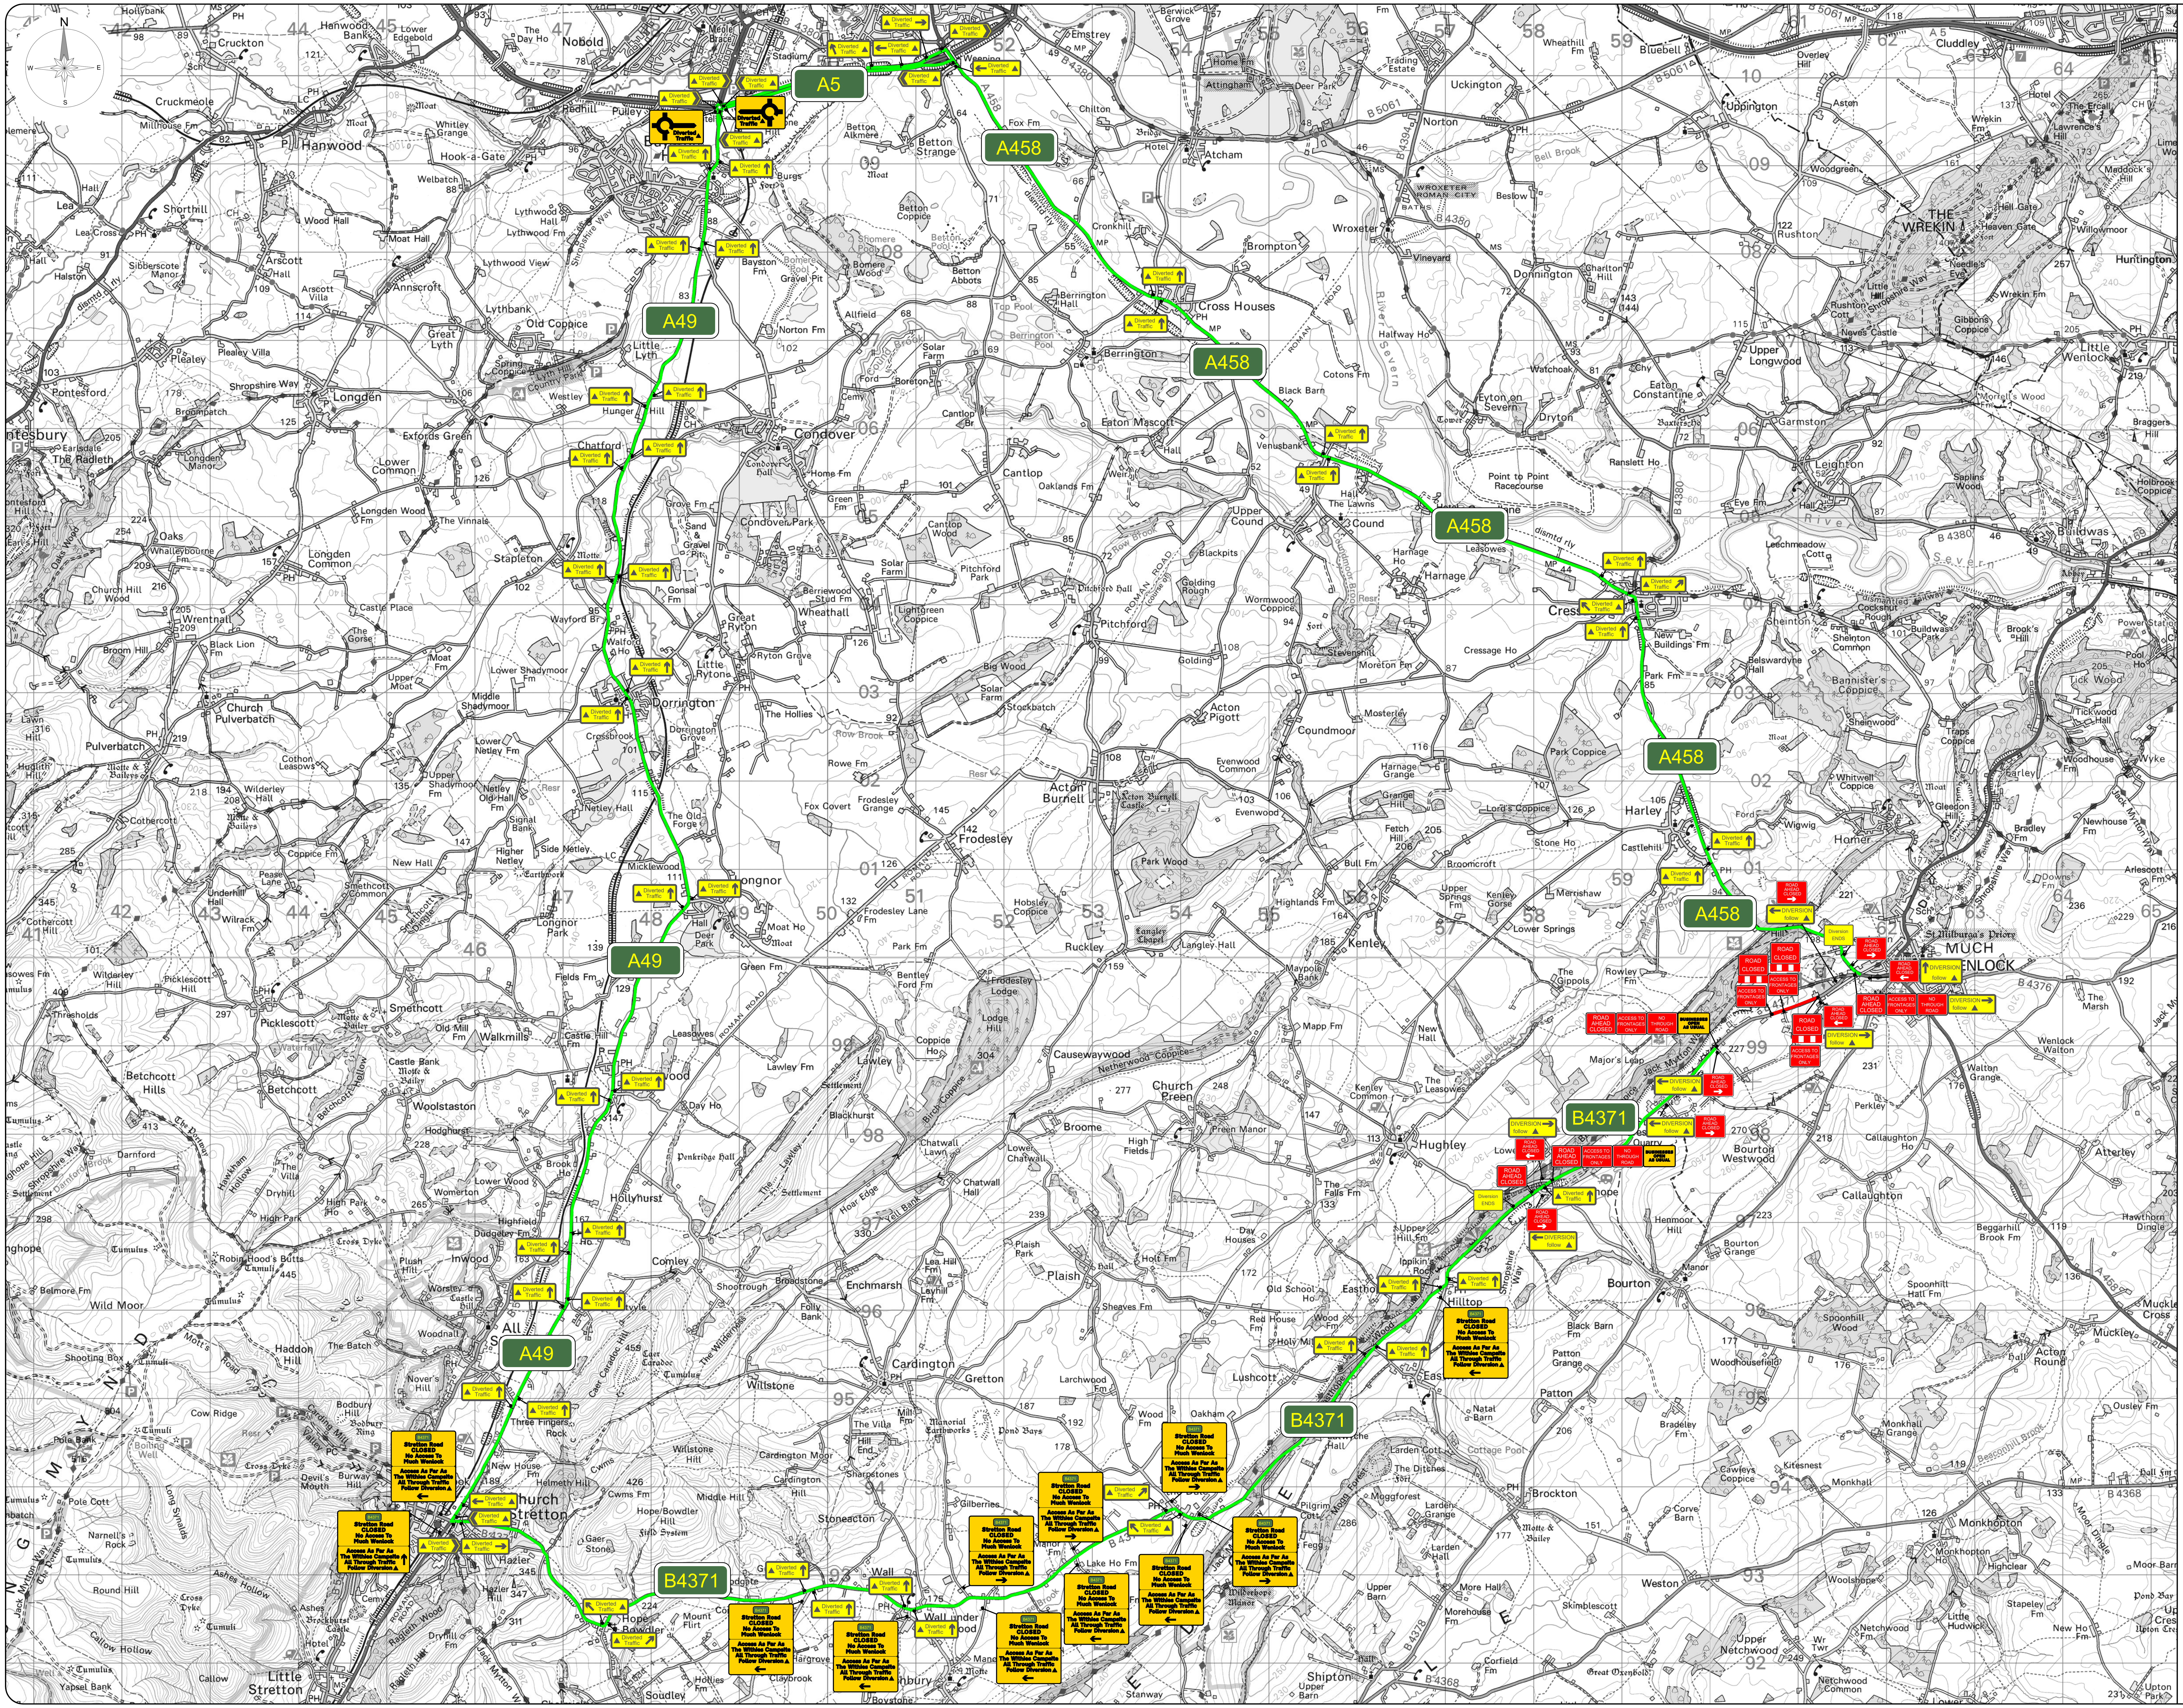

Key:

	Line of Works		Temporary Traffic Signal
	Works Area		Stop & Go Board
	Road Closure		Permanent Traffic Signal
	Diversion Route		Temporary Ped Signal
	Cone		Existing Bus Stop
	Pedestrian Barrier		3.5T Van
	Temporary Sign		

Notes:

Min width of sideways safety zone (S)	0.5m
Min length of longways clearance (L)	0.5m
Curzon Street	30
New Canal Street	30
Jennens Road	30
Park Street	30

Rev	Date	Comments	By	Chk

Working in Partnership with traffix

total traffic & event management solutions

Old Arden Brickworks | Bickenhill | Solihull |West Midlands | B92 0DY
t +44 (0)800 819 9001 | f +44 (0)1675 442507
info@traffixuk.com | www.traffixuk.com

Project title:
Traffic Management
70059047-1-WSP-GEN-AS_PR-DR-CH-100-0101

Drawing title:
Proposed Road Closure
Stretton Road
Much Wenlock
TF13 6DD

Date: 24/01/2020	Scale: NTS	Paper: A1
Drawn: WS	Checked: MO	Approved: CM
Project Number: TFX MC1427	Drawing Number: 001	Revision: -

This drawing is copyright & the property of Traffix & must not be copied in whole or in part without their written permission. Copyright is reserved. © This drawing must not be scaled. The Contractor is to report all discrepancies & errors to the Contract Manager prior to works commencing.