


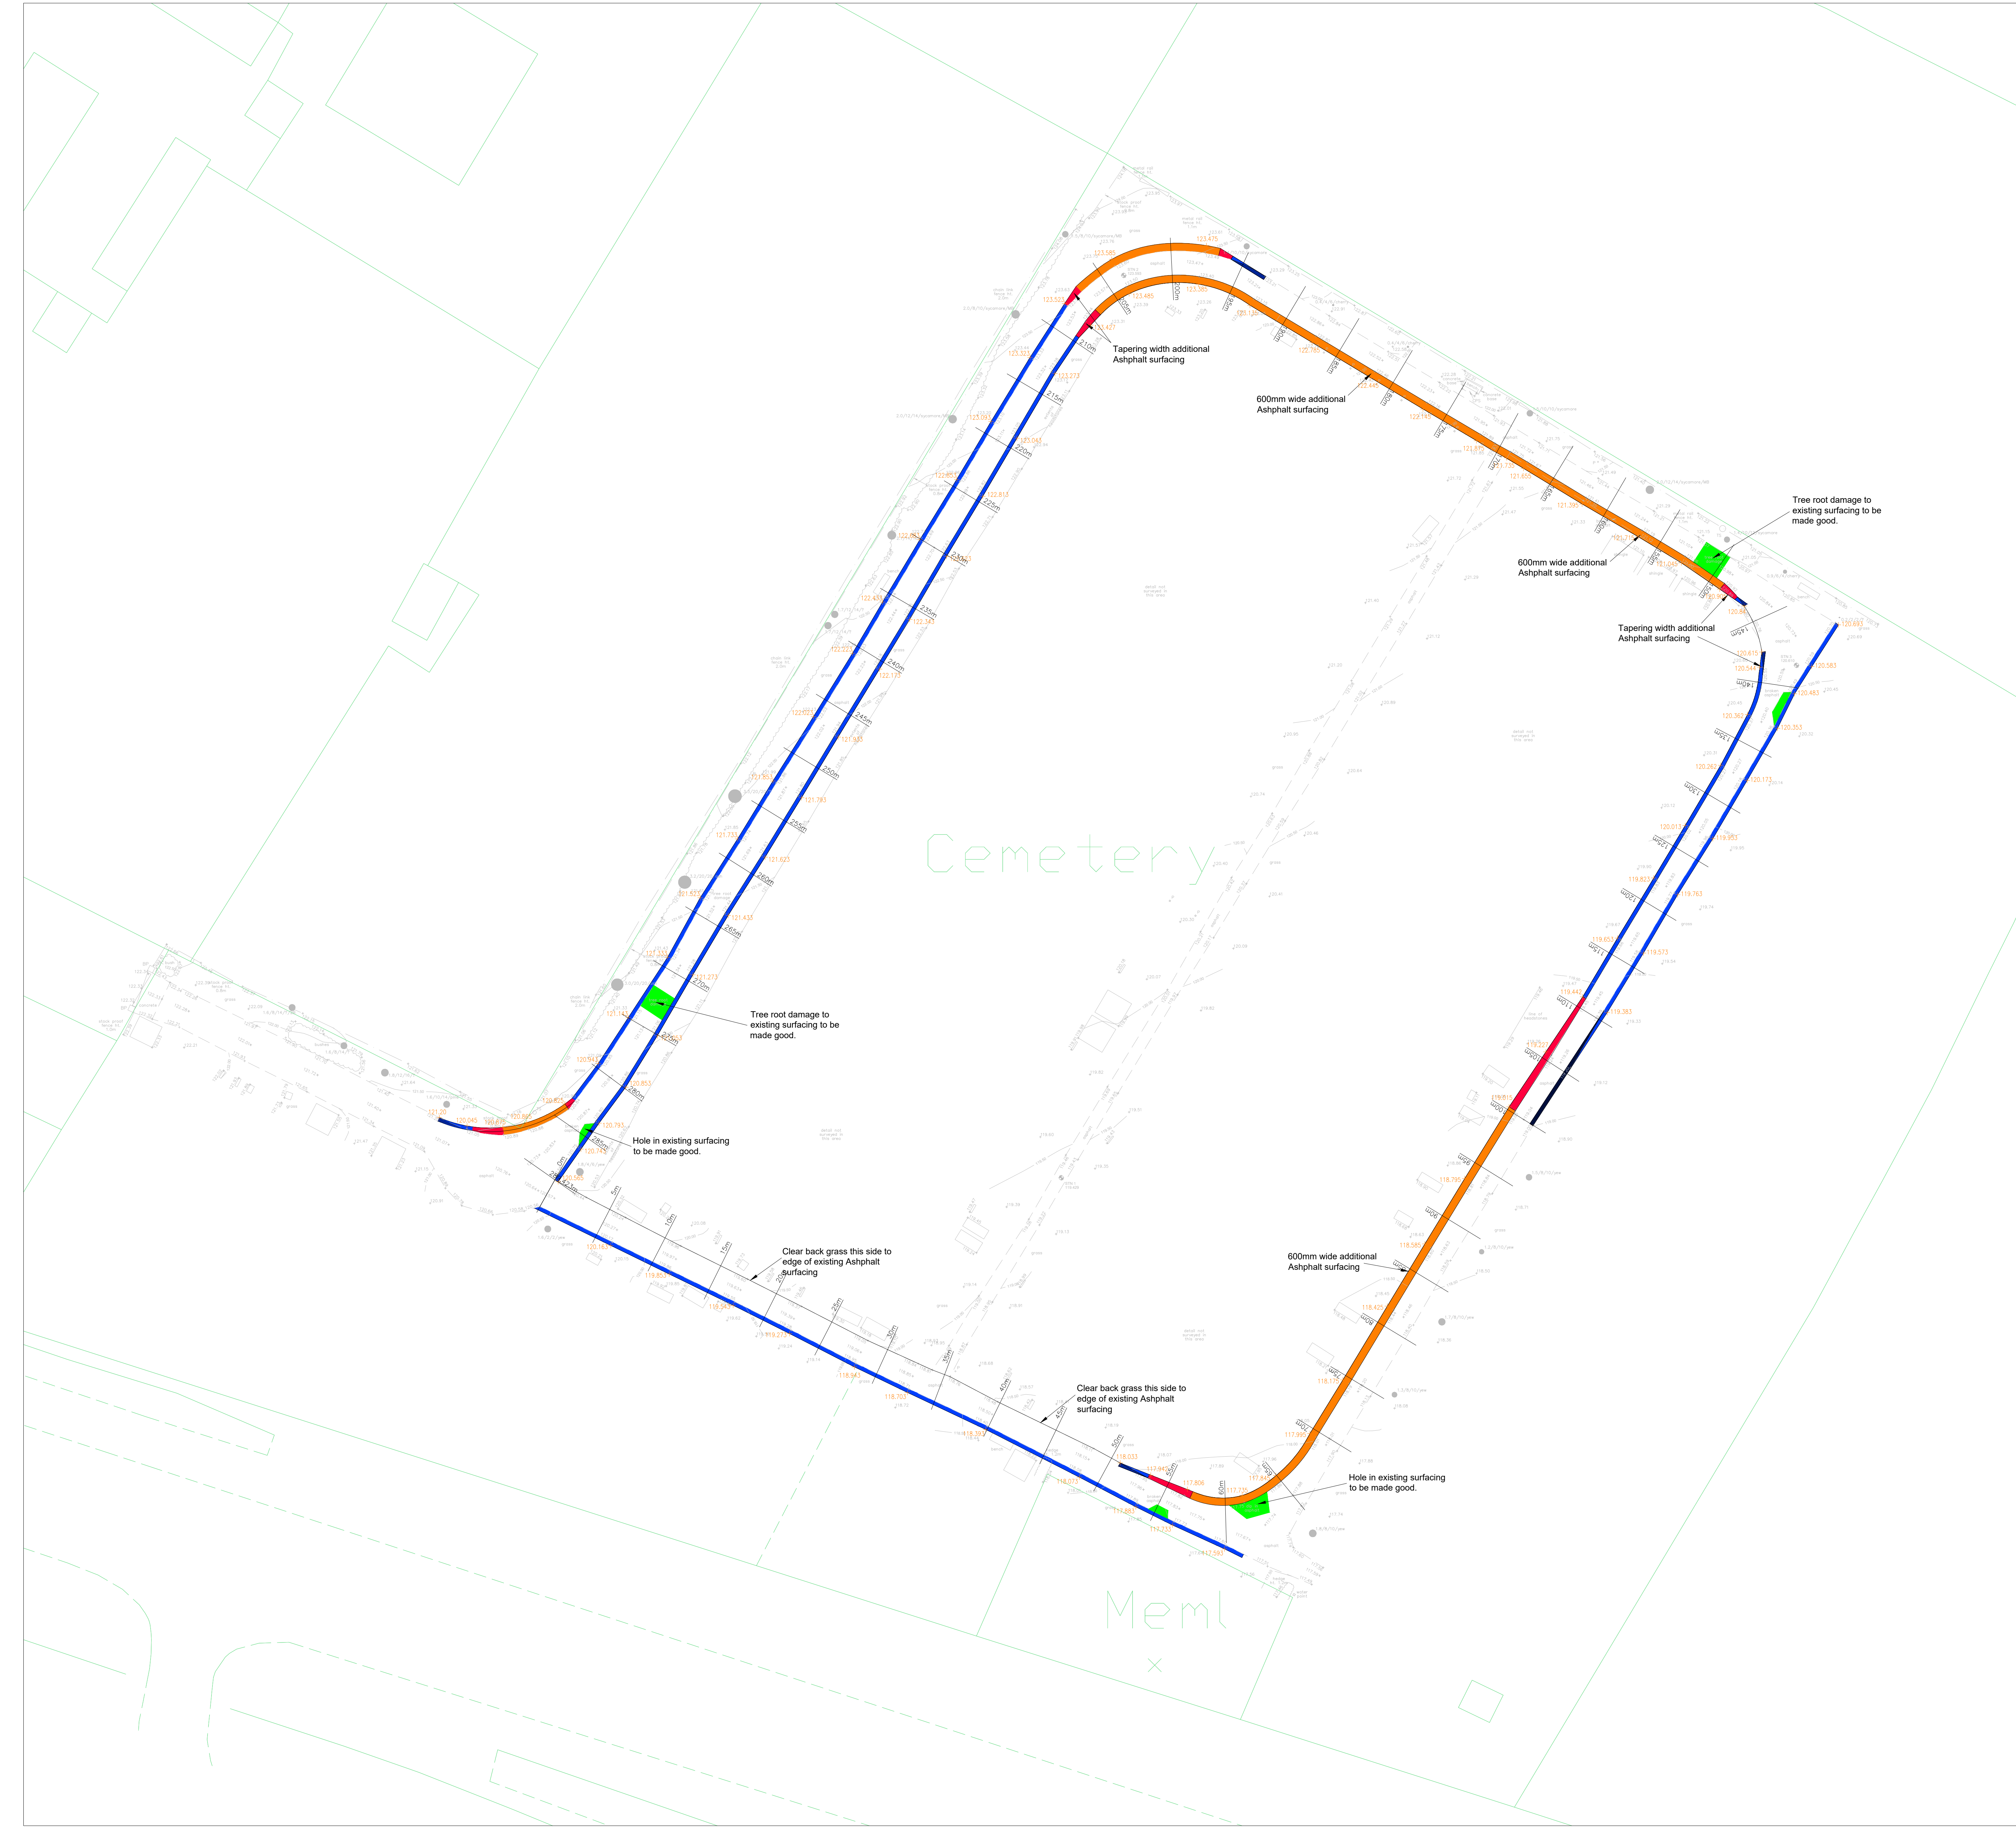

Notes

This drawing is to be read in conjunction with all relevant Engineers and Architects drawings and the specification.

Do not scale the drawing.

All dimensions are in metres.
All levels are in metres.

All dimensions and levels to be checked on site and the engineer notified immediately of any discrepancies prior to commencement of the works.

Machinery/plant to be suitable for use and not detrimental to adjacent and surrounding structures and features.



Cutting of pavements, kerbs and channels shall be of an approved mechanical means.

All soft spots and voids shall be removed before construction and replaced with suitable fill material.

Where necessary all excavated spoil shall be disposed off-site at an approved tip.

Key :

- Road widening 600mm
- Road widening 300mm
- Excavate carriageway
- Road widening 300mm to 600mm
- Full depth reconstruction

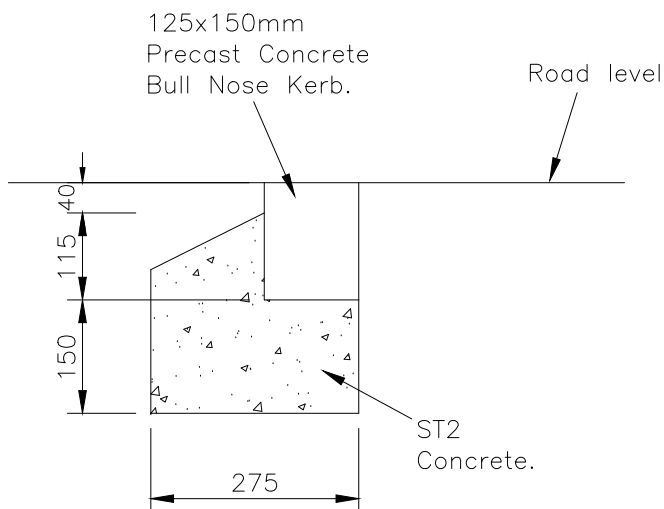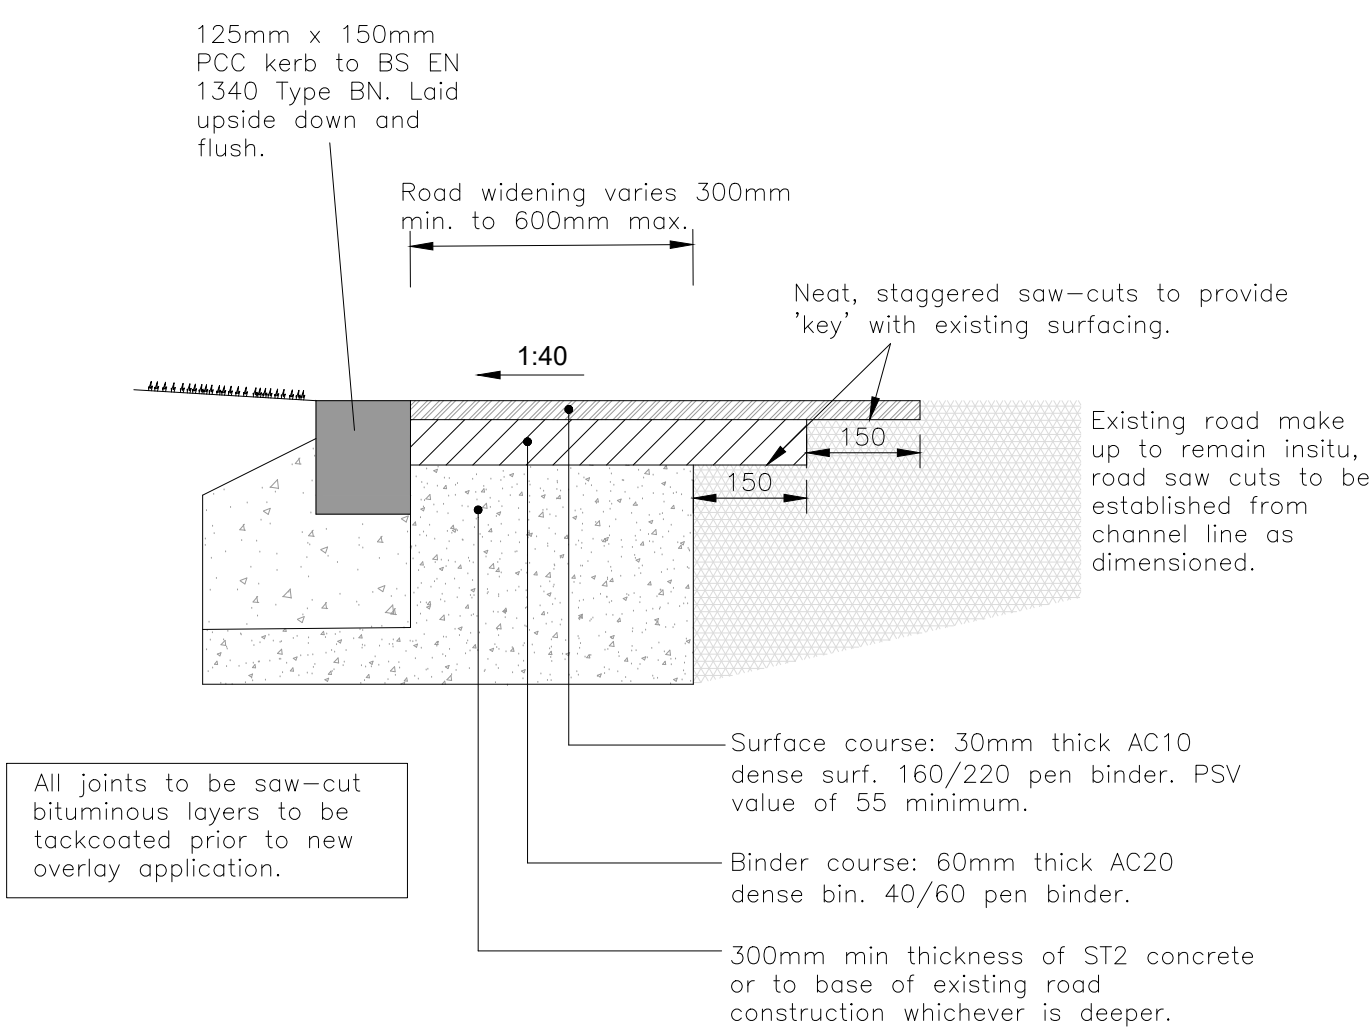

Kerb Detail

Narrow Carriageway Construction
Applicable where widening of Existing Roads is <600mm wide.
SCALE 1:10

For Tender